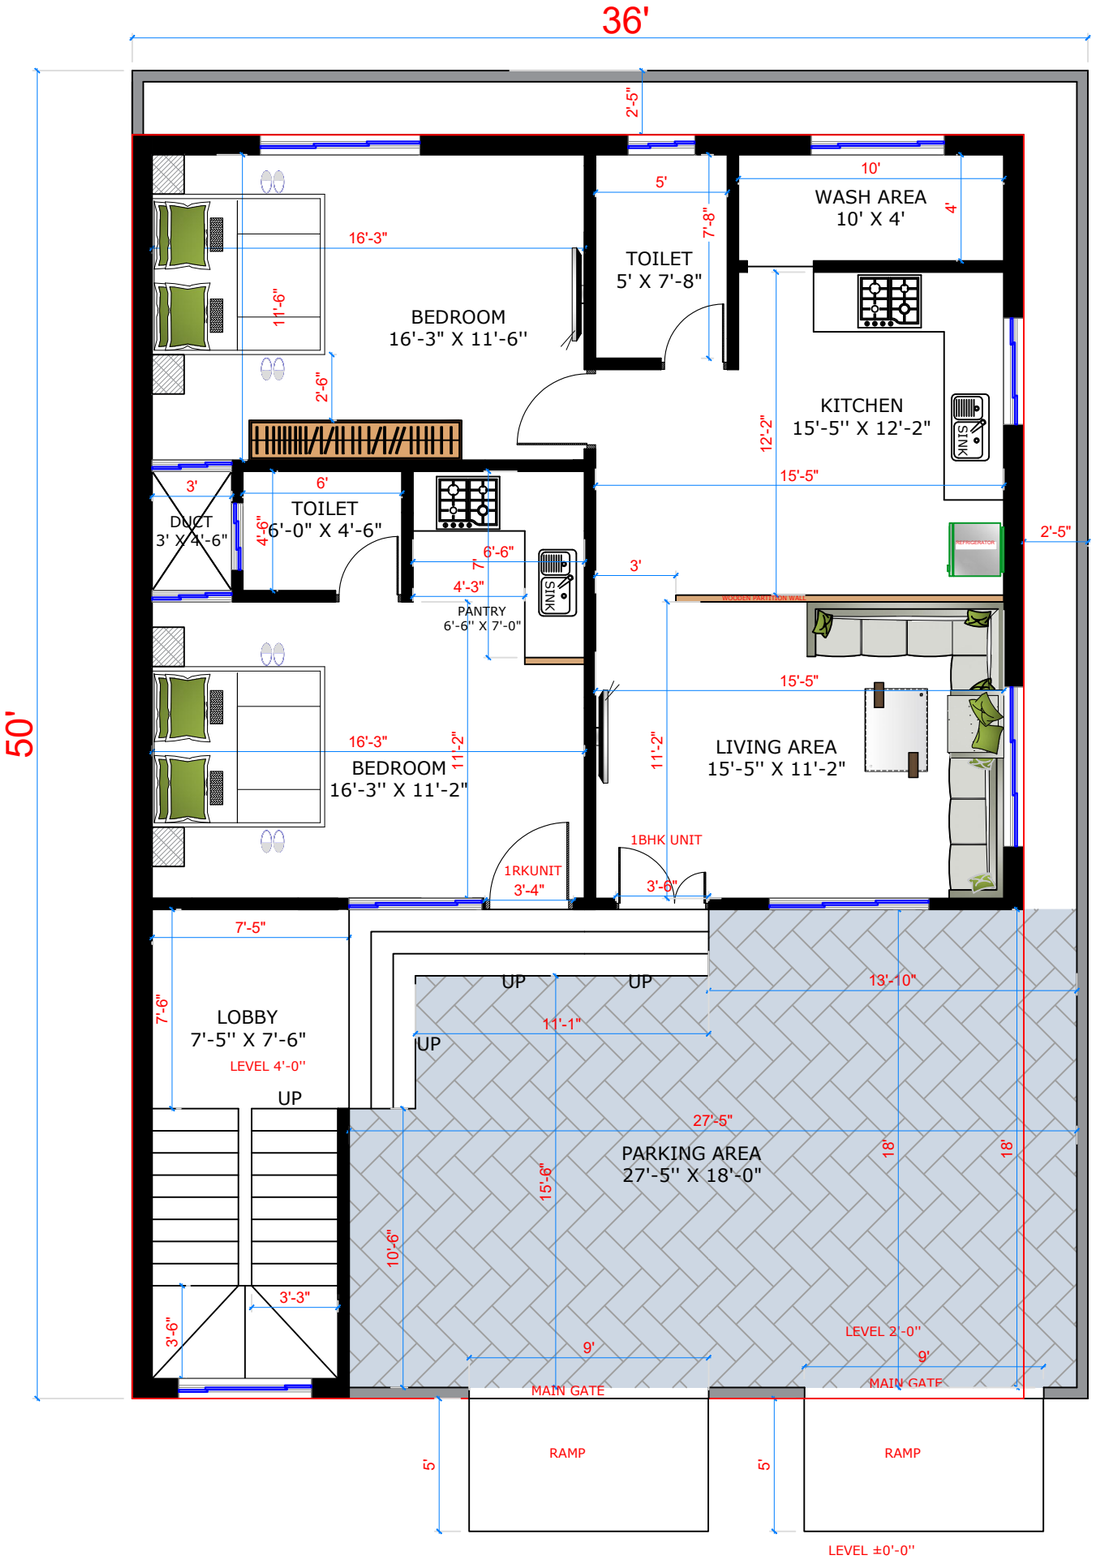


GROUND FLOOR PLAN

SLAB AREA -1598 Sq.ft

makeMyhouse.com
Dream.Design.Dwell
Architects and Interior Designers Landscape
Designer & 3D modelling services
Block - A , 301-302 Corporate house Opposite Lemon Tree Hotel, RNT Marg, Indore, Madhya Pradesh 452001
0731-2580777

Client Name : Mr. Sanjay Barwar ji
Project Type : Residential
Date : Jun 15, 2026
Sheet No. : P–001

NOTE:

Floor height:- 11'-6"INCLUDING SLAB

Staircase width:- 3'-3"

Riser:-6.57"

Tread:- 10"

Wall thickness:- Outer side:- 9"

Wall thickness:- Inner side:- 5"

Levels:- Mention on Floor Plan

Setback:-No.


Reference Images:- No

Sloping roof:- No

Ramp Angle/Degree:- No

CITY:- Dehradun
STATE :- UL

GENERAL NOTES: THIS DRAWING IS THE PROPERTY OF MAKEMYHOUSE.COM IT MAY NOT BE USED FOR ANY PURPOSE OTHER THAN THE OWNER. MAKEMYHOUSE.COM DOES NOT AUTHORIZE THE REPRODUCTION OR CONVEYANCE OF ANY INFORMATION CONTAINED HEREIN WITHOUT WRITTEN PERMISSION.
ALL DIMENSIONS IN INCHES | DIMENSIONS TO BE STRICTLY FOLLOWED | ANY DISCREPANCY BETWEEN THE ARCHITECTURAL/ STRUCTURAL OR SERVICES DRAWINGS MUST BE BROUGHT TO ATTENTION OF ARCHITECT
THE COMPANY SHALL NOT BE HELD LIABLE FOR ANY DISCREPANCIES, ERRORS, OR MISSIONS THAT MAY ARISE DURING SITE EXECUTION. IT IS THE RESPONSIBILITY OF THE SITE PERSONNEL TO VERIFY AND COMPLY WITH THE APPROVED DRAWINGS AND SPECIFICATIONS.

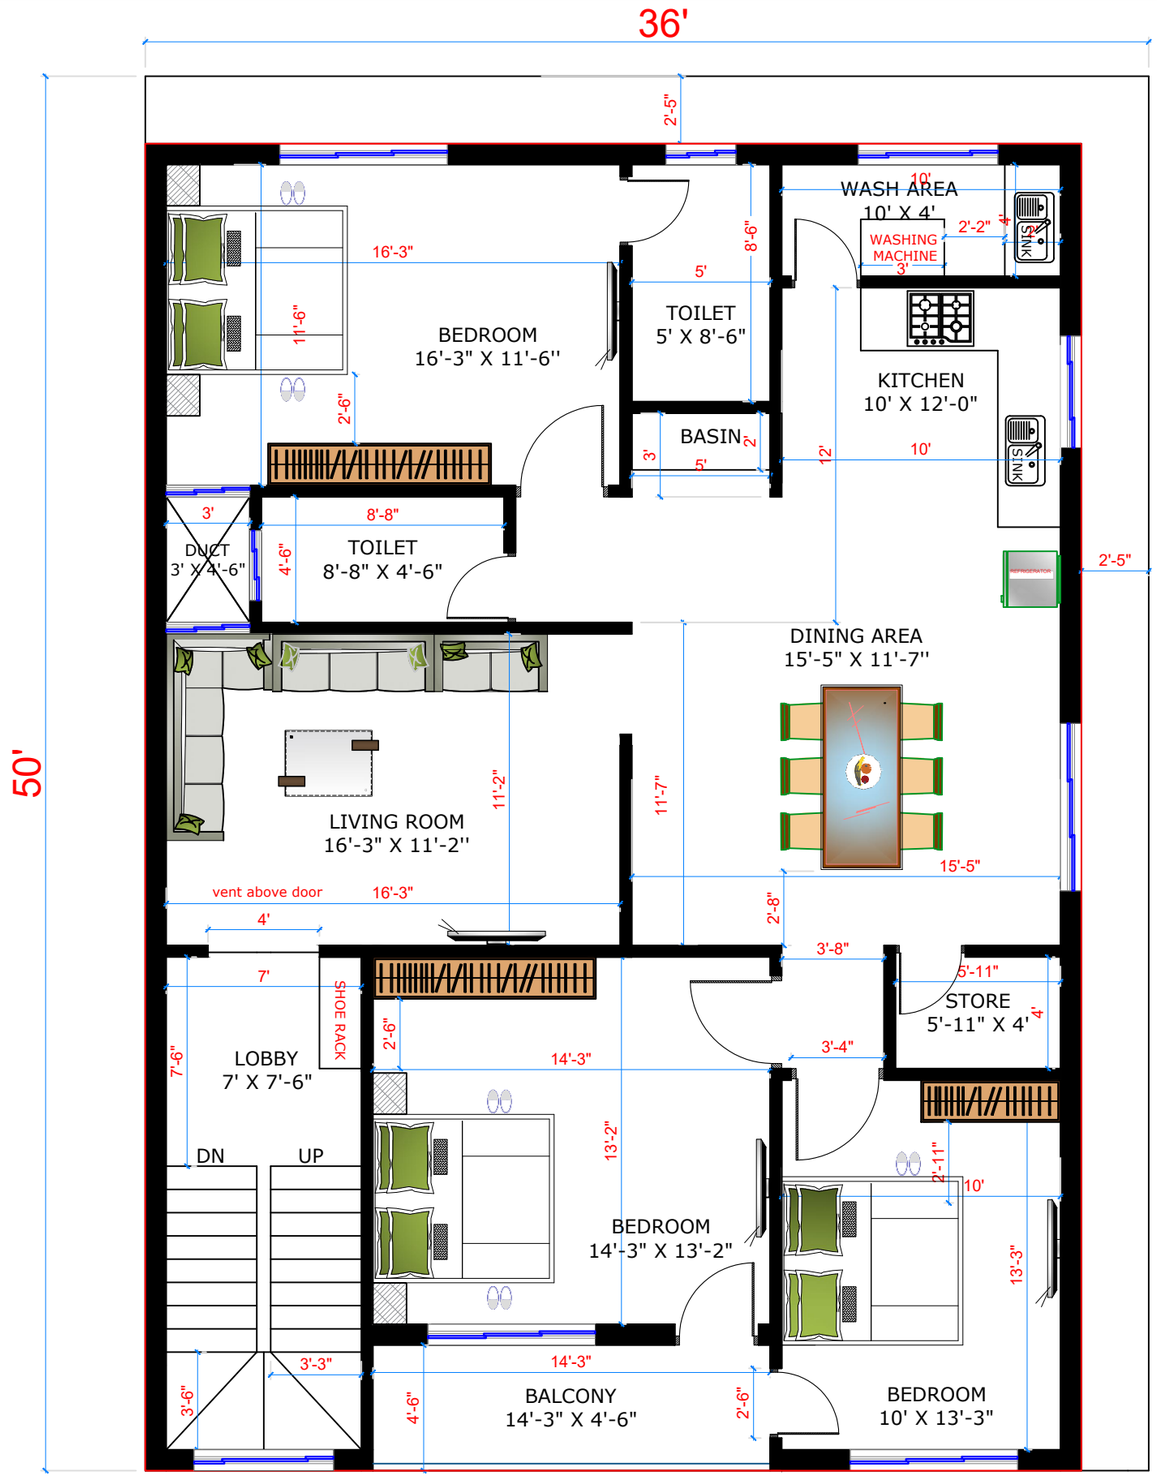

FIRST FLOOR PLAN

SLAB AREA -1598 Sq.ft

makeMyhouse.com
Dream.Design.Dwell
Architects and Interior Designers Landscape
Designer & 3D modelling services
Block - A , 301-302 Corporate house Opposite Lemon Tree Hotel, RNT Marg, Indore, Madhya Pradesh 452001
0731-2580777

Client Name : Mr. Sanjay Barwar ji
Project Type : Residential
Date : Jun 15, 2026
Sheet No. : P–001

NOTE:

Floor height:- 11'-6"INCLUDING SLAB

Staircase width:- 3'-3"

Riser:-6.57"

Tread:- 10"

Wall thickness:- Outer side:- 9"

Wall thickness:- Inner side:- 5"

Levels:- Mention on Floor Plan


Setback:-No.

Reference Images:- No

Sloping roof:- No

Ramp Angle/Degree:- No

CITY:- Dehradun
STATE :- UL

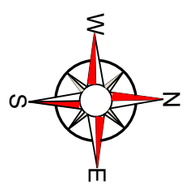

GENERAL NOTES: THIS DRAWING IS THE PROPERTY OF MAKEMYHOUSE.COM IT MAY NOT BE USED FOR ANY PURPOSE OTHER THAN THE OWNER. MAKEMYHOUSE.COM DOES NOT AUTHORIZE THE REPRODUCTION OR CONVEYANCE OF ANY INFORMATION CONTAINED HEREIN WITHOUT WRITTEN PERMISSION.
ALL DIMENSIONS IN INCHES | DIMENSIONS TO BE STRICTLY FOLLOWED | ANY DISCREPANCY BETWEEN THE ARCHITECTURAL/ STRUCTURAL OR SERVICES DRAWINGS MUST BE BROUGHT TO ATTENTION OF ARCHITECT
THE COMPANY SHALL NOT BE HELD LIABLE FOR ANY DISCREPANCIES, ERRORS, OR MISSIONS THAT MAY ARISE DURING SITE EXECUTION. IT IS THE RESPONSIBILITY OF THE SITE PERSONNEL TO VERIFY AND COMPLY WITH THE APPROVED DRAWINGS AND SPECIFICATIONS.