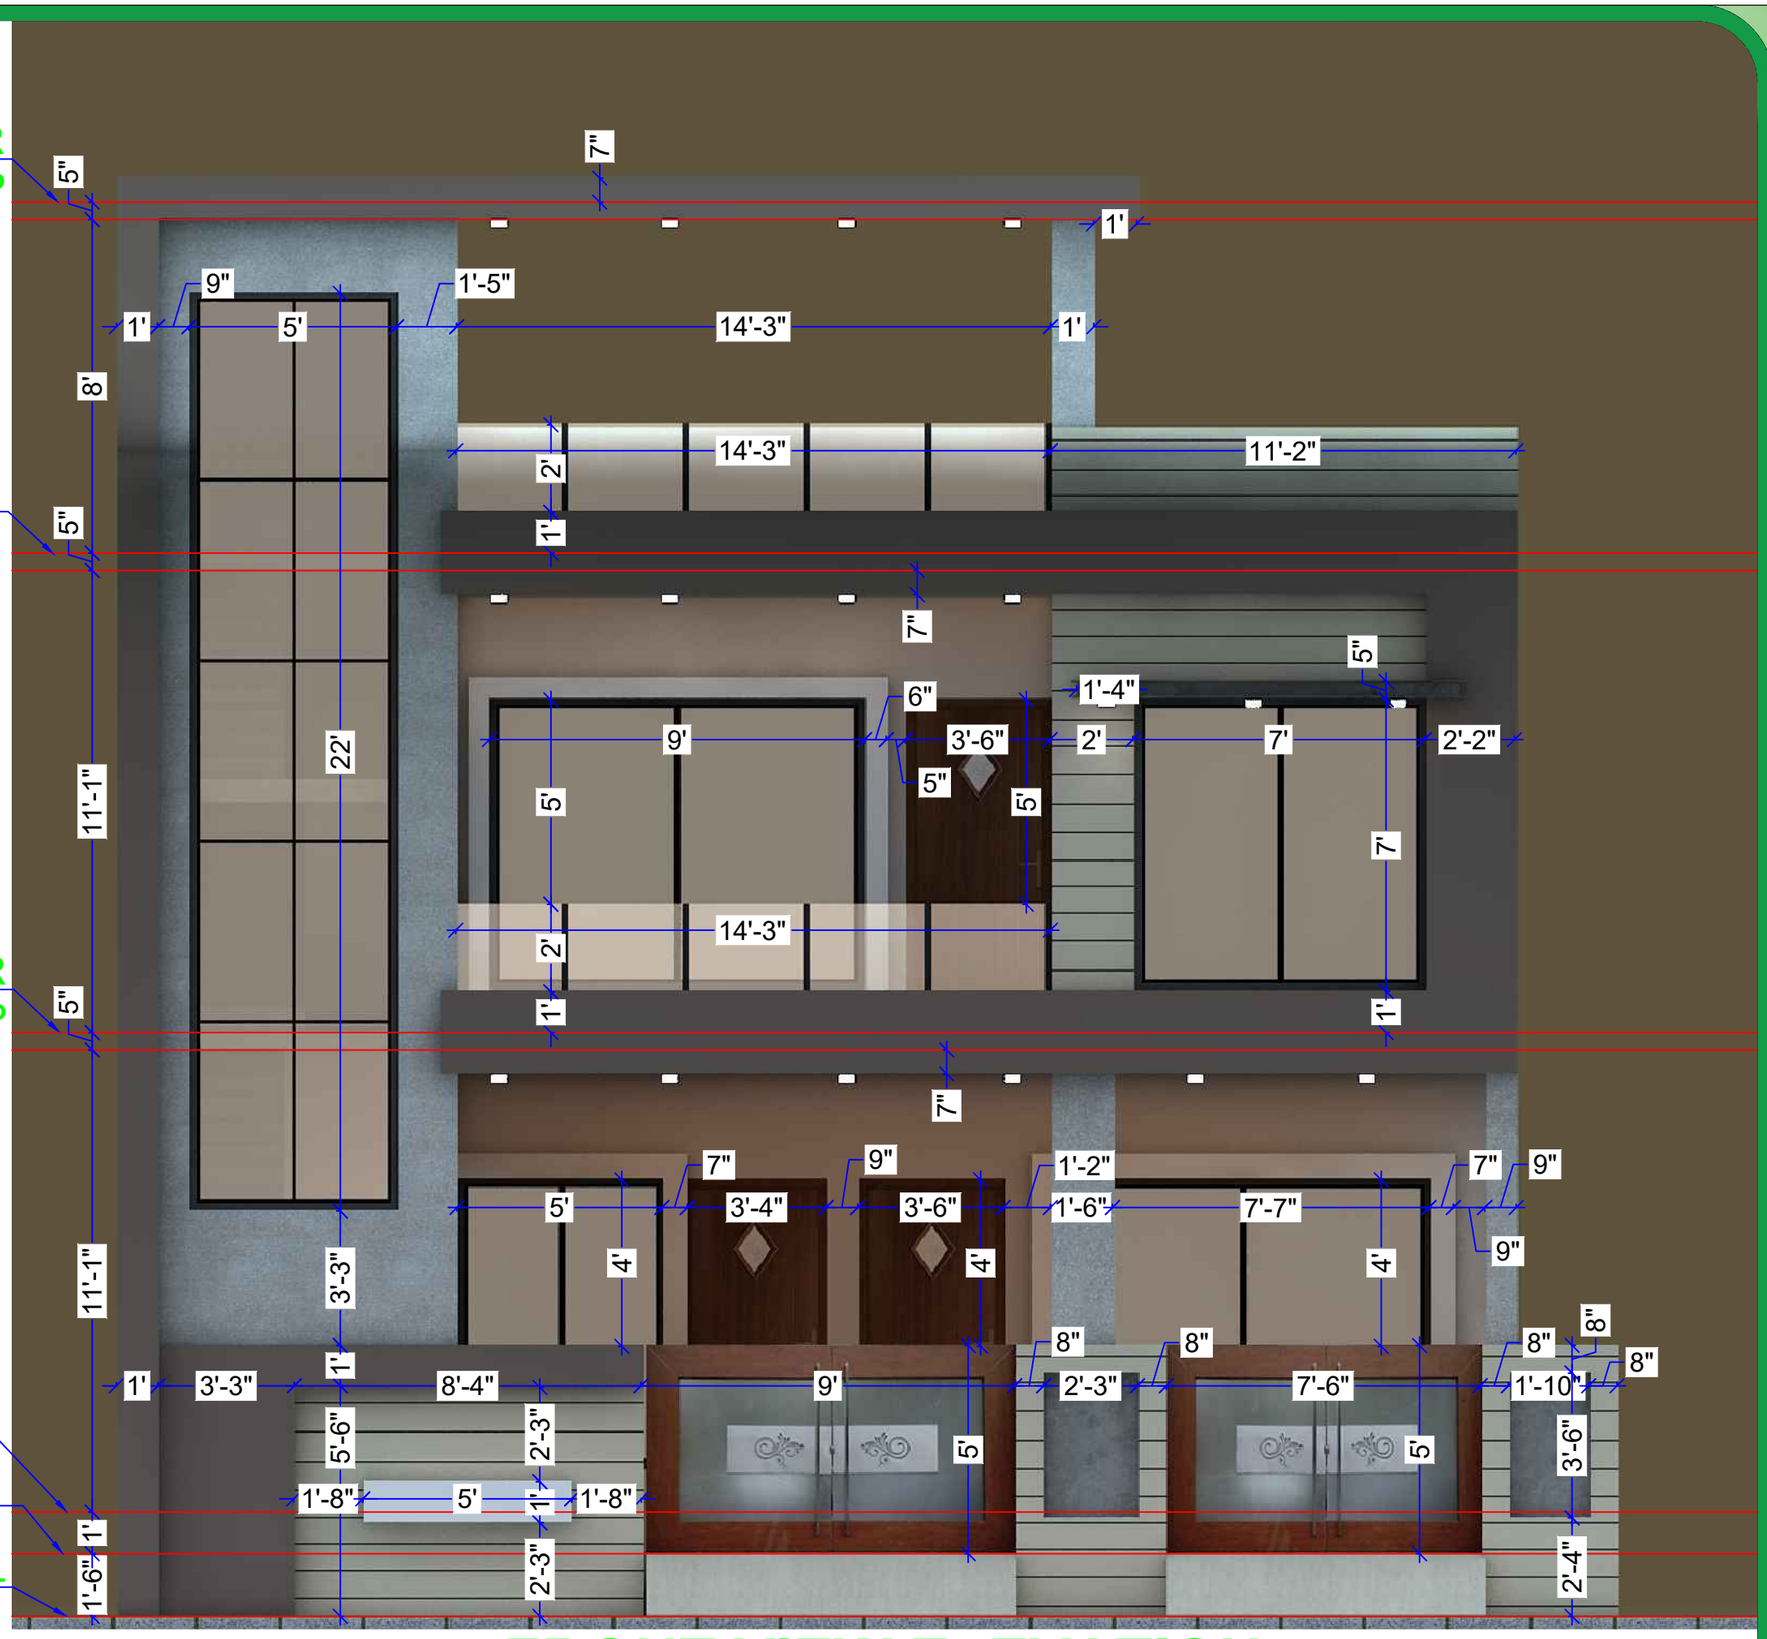


FRONT VIEW ELEVATION

makeMyhouse
Dream.Design.Dwell .com

Client Name : Mr.Sanjay Barwan
Project Type : Residential
Date : Jul 06, 2026
Sheet No. : 001

NOTE:
"Dowel bars (Sariya) should extend outward from all front-facing beams in accordance with the 2D elevation design."

FRONT ELEVATION

Area Statement :

GENERAL NOTES: THIS DRAWING IS THE PROPERTY OF MAKEMYHOUSE.COM IT MAY NOT BE USED FOR ANY PURPOSE OTHER THAN THE OWNER. MAKEMYHOUSE.COM DOES NOT AUTHORIZE THE REPRODUCTION OR CONVEYANCE OF ANY INFORMATION CONTAINED HEREIN WITHOUT WRITTEN PERMISSION.
ALL DIMENSIONS IN INCHES | DIMENSIONS TO BE STRICTLY FOLLOWED | ANY DISCREPANCY BETWEEN THE ARCHITECTURAL/ STRUCTURAL OR SERVICES DRAWINGS MUST BE BROUGHT TO ATTENTION OF ARCHITECT
THE COMPANY SHALL NOT BE HELD LIABLE FOR ANY DISCREPANCIES, ERRORS, OR MISSIONS THAT MAY ARISE DURING SITE EXECUTION. IT IS THE RESPONSIBILITY OF THE SITE PERSONNEL TO VERIFY AND COMPLY WITH THE APPROVED DRAWINGS AND SPECIFICATIONS.

PRJ202605280032



FRONT VIEW LEVEL

makeMyhouse
Dream.Design.Dwell .com

Client Name : Mr.Sanjay Barwan
Project Type : Residential
Date : Jul 06, 2026
Sheet No. : 001


NOTE:
"Dowel bars (Sariya) should extend outward from all front-facing beams in accordance with the 2D elevation design."

W
S
N
E

FRONT SIDE LEVEL

Area Statement :

GENERAL NOTES:
THIS DRAWING IS THE PROPERTY OF MAKEMYHOUSE.COM IT MAY NOT BE USED FOR ANY PURPOSE OTHER THAN THE OWNER. MAKEMYHOUSE.COM DOES NOT AUTHORIZE THE REPRODUCTION OR CONVEYANCE OF ANY INFORMATION CONTAINED HEREIN WITHOUT WRITTEN PERMISSION.
ALL DIMENSIONS IN INCHES | DIMENSIONS TO BE STRICTLY FOLLOWED | ANY DISCREPANCY BETWEEN THE ARCHITECTURAL/ STRUCTURAL OR SERVICES DRAWINGS MUST BE BROUGHT TO ATTENTION OF ARCHITECT
THE COMPANY SHALL NOT BE HELD LIABLE FOR ANY DISCREPANCIES, ERRORS, OR MISSIONS THAT MAY ARISE DURING SITE EXECUTION. IT IS THE RESPONSIBILITY OF THE SITE PERSONNEL TO VERIFY AND COMPLY WITH THE APPROVED DRAWINGS AND SPECIFICATIONS.

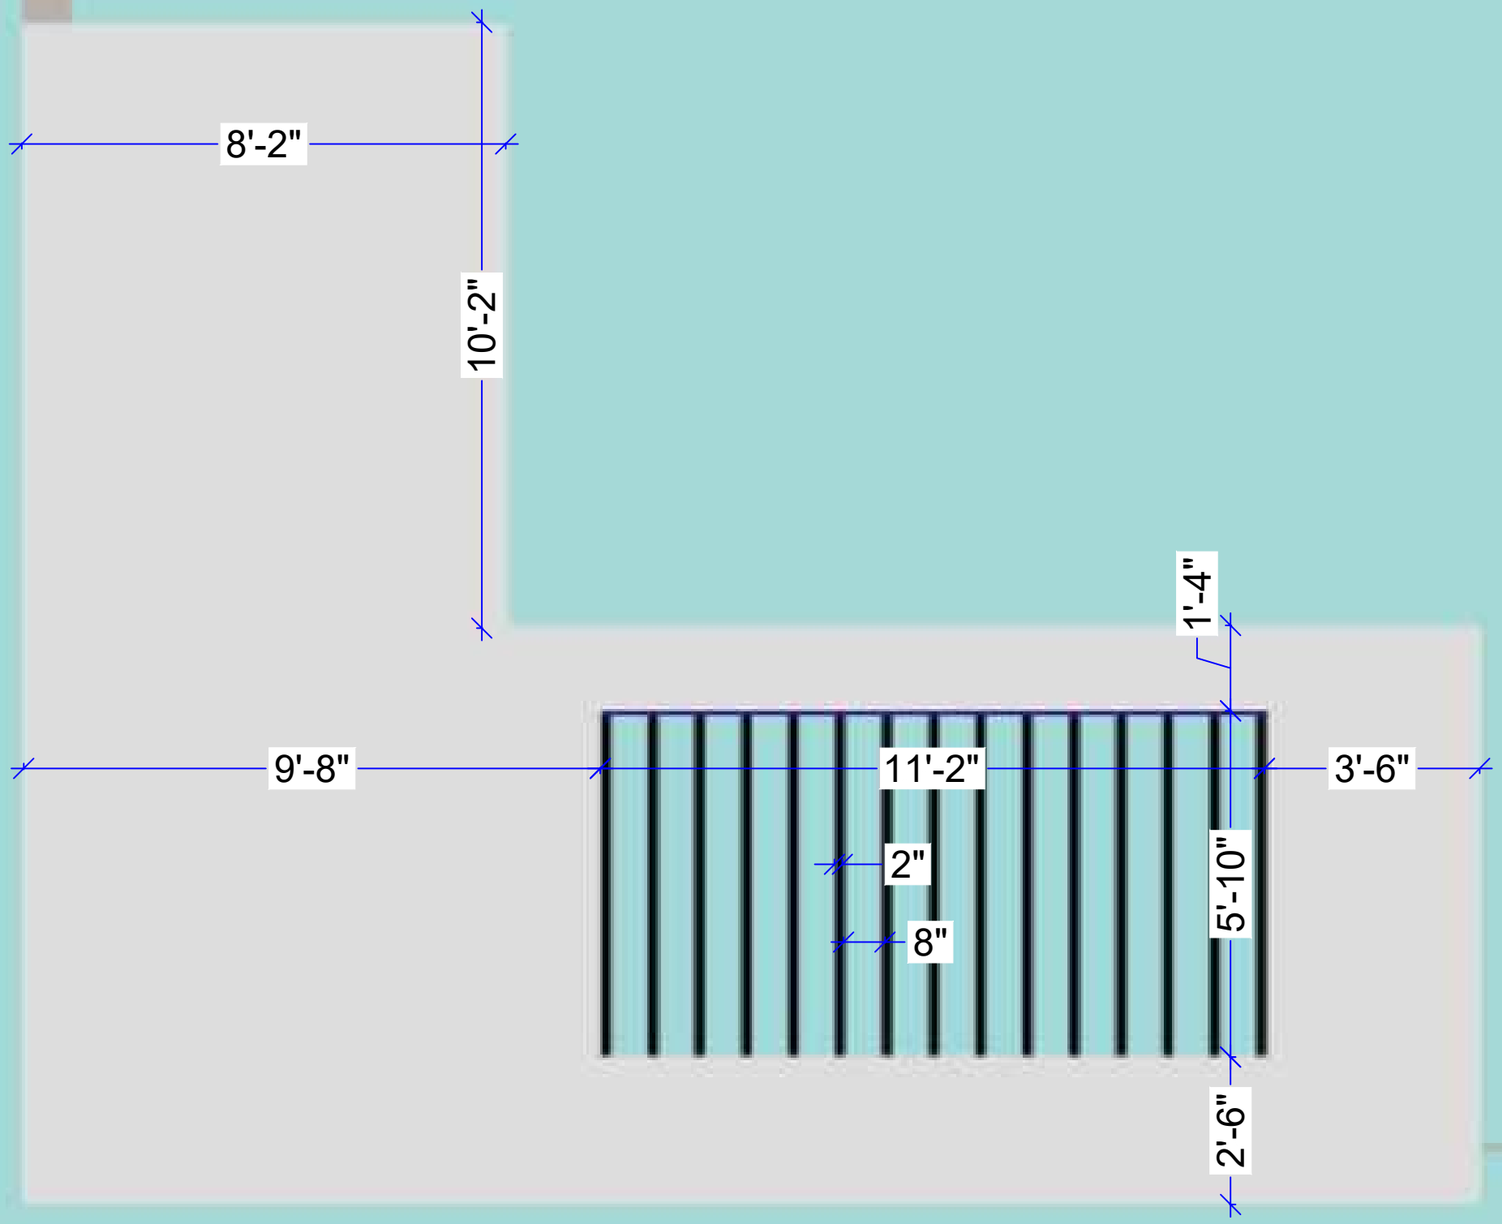


ROOF TOP OF PERGOLA DETAIL

makeMyhouse
Dream.Design.Dwell .com

Client Name : Mr.Sanjay Barwan
Project Type : Residential
Date : Jul 06, 2026
Sheet No. : 001

NOTE:
"Dowel bars (Sariya) should extend outward from all front-facing beams in accordance with the 2D elevation design."

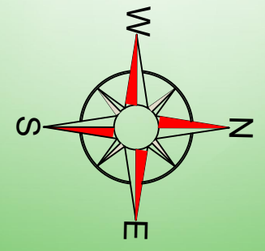

PROJECTION DETAIL

Area Statement :

GENERAL NOTES:
THIS DRAWING IS THE PROPERTY OF MAKEMYHOUSE.COM IT MAY NOT BE USED FOR ANY PURPOSE OTHER THAN THE OWNER. MAKEMYHOUSE.COM DOES NOT AUTHORIZE THE REPRODUCTION OR CONVEYANCE OF ANY INFORMATION CONTAINED HEREIN WITHOUT WRITTEN PERMISSION.
ALL DIMENSIONS IN INCHES | DIMENSIONS TO BE STRICTLY FOLLOWED | ANY DISCREPANCY BETWEEN THE ARCHITECTURAL/ STRUCTURAL OR SERVICES DRAWINGS MUST BE BROUGHT TO ATTENTION OF ARCHITECT
THE COMPANY SHALL NOT BE HELD LIABLE FOR ANY DISCREPANCIES, ERRORS, OR MISSIONS THAT MAY ARISE DURING SITE EXECUTION. IT IS THE RESPONSIBILITY OF THE SITE PERSONNEL TO VERIFY AND COMPLY WITH THE APPROVED DRAWINGS AND SPECIFICATIONS.

PRJ202605280032



EXTERIOR MATERIAL DETAIL

1. ASIAN PAINT ULTIMA
NORMAL WHITE

2. GROOVE PLASTER
ASIAN PAINT ULTIMA
CREAM CARESS
COLOUR CODE -7835

3. SAND FACE PLASTER
ASIAN PAINT ULTIMA
pilgrim
COLOUR CODE -6129

4. ASIAN PAINT ULTIMA
blush
COLOUR CODE -L139

5. ASIAN PAINT ULTIMA
tuscan olive-n
COLOUR CODE -K283

6. M.S PIPE 2"x 2"

7. M.S PIPE WITH
TOUGHENED GLASS


8. M.S GIRDER

9. FABRICATION GATE

makeMyhouse
Dream.Design.Dwell.com

Client Name : Mr.Sanjay Barwan
Project Type : Residential
Date : Jul 06, 2026
Sheet No. : 001

NOTE:
"Dowel bars (Sariya) should extend outward from all front-facing beams in accordance with the 2D elevation design."

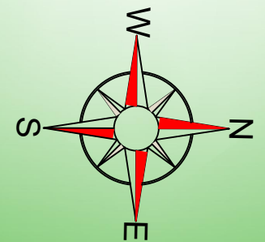

EXTERIOR MATERIAL DETAIL

Area Statement :

GENERAL NOTES: THIS DRAWING IS THE PROPERTY OF MAKEMYHOUSE.COM IT MAY NOT BE USED FOR ANY PURPOSE OTHER THAN THE OWNER. MAKEMYHOUSE.COM DOES NOT AUTHORIZE THE REPRODUCTION OR CONVEYANCE OF ANY INFORMATION CONTAINED HEREIN WITHOUT WRITTEN PERMISSION.
ALL DIMENSIONS IN INCHES | DIMENSIONS TO BE STRICTLY FOLLOWED | ANY DISCREPANCY BETWEEN THE ARCHITECTURAL/ STRUCTURAL OR SERVICES DRAWINGS MUST BE BROUGHT TO ATTENTION OF ARCHITECT
THE COMPANY SHALL NOT BE HELD LIABLE FOR ANY DISCREPANCIES, ERRORS, OR MISSIONS THAT MAY ARISE DURING SITE EXECUTION. IT IS THE RESPONSIBILITY OF THE SITE PERSONNEL TO VERIFY AND COMPLY WITH THE APPROVED DRAWINGS AND SPECIFICATIONS.

PRJ202605280032