
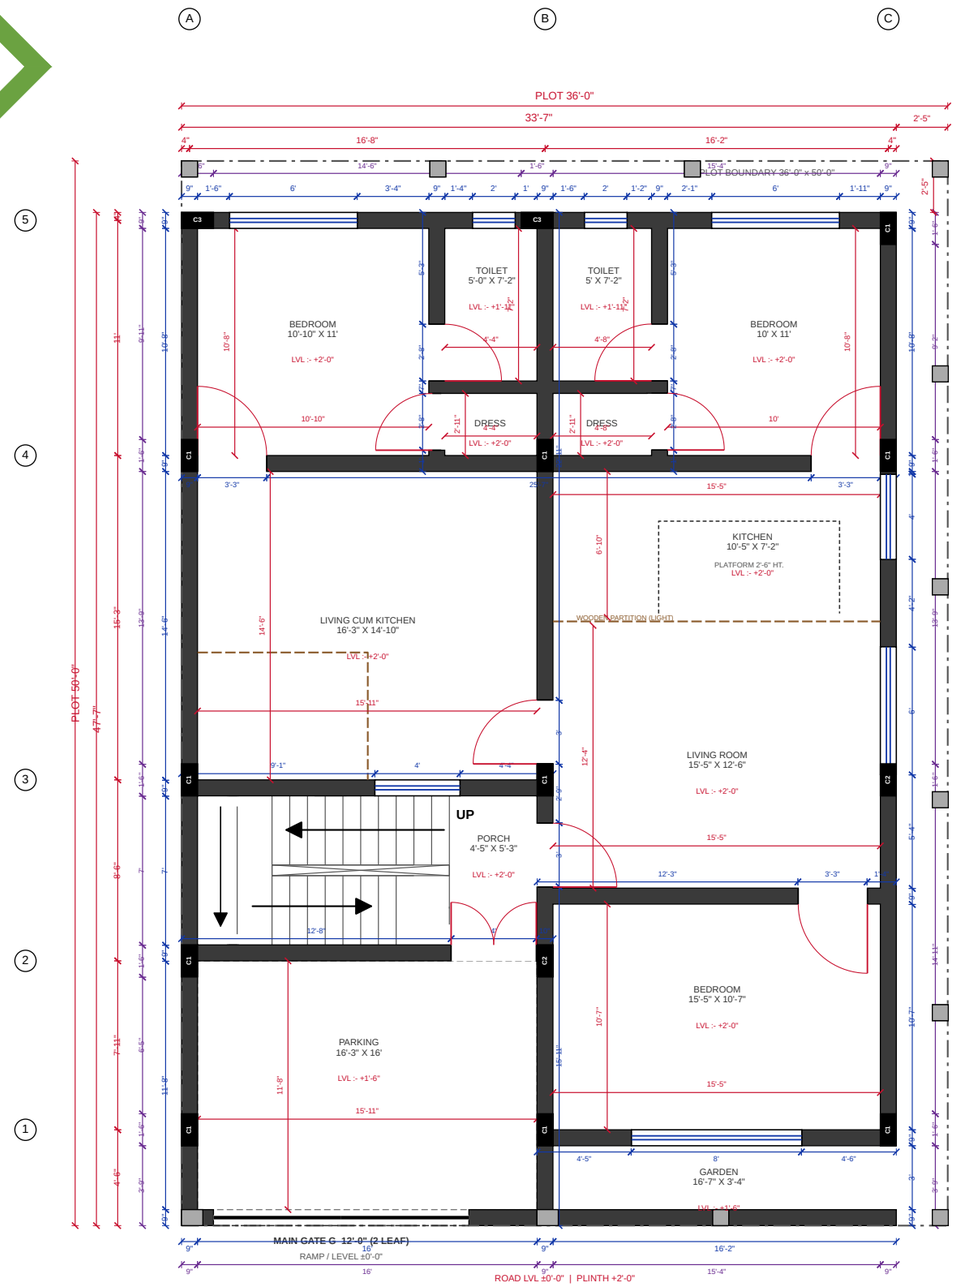


GROUND FLOOR DIMENSION PLAN

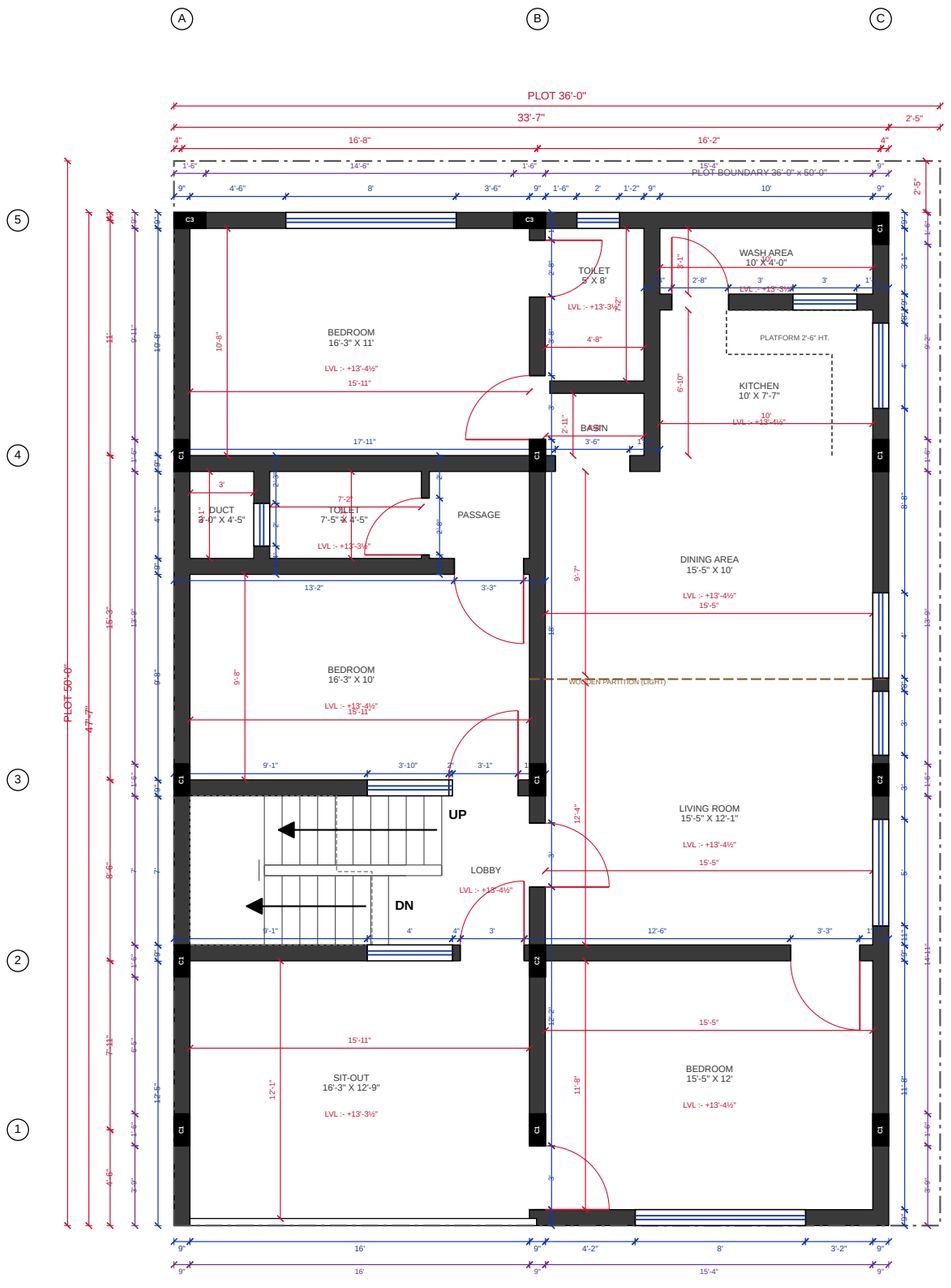

FIRST FLOOR DIMENSION PLAN

DESIGN: DIMENSION PLAN


NOTE :

BRICK LAYOUT PLAN FOR MASON.
ALL DIMENSIONS IN INCHES (FT-IN),
FACE TO FACE OF WALLS / OPENINGS.
WALLS AS DRAWN IN THE CLIENT DWG:
9" BANDS (STRUCTURE SET: 9" OUTER
+ SPINE, 4.5" OTHERS - SEE NOTE).
BLUE = WALL / OPENING CHAINS,
VIOLET = COLUMN CHAIN,
RED = ROOM CHAINS + GRID C/C.
NORTH UP; ROAD ON THE SOUTH.
LEVELS FROM ROAD LVL ±0'-0".

COLUMNS AS S-01 / S-02 OF THE
STRUCTURE SET (E-W x N-S):
C1 = 9" x 18" (10 NOS)
C2 = 9" x 18" (2 NOS, HEAVY)
C3 = 18" x 9" (2 NOS)
14 FRAME COLUMNS ON EVERY FLOOR;
GREY = BOUNDARY WALL / GATE COLUMNS
(12 NOS, NOT PART OF THE FRAME).
COLUMN SIZES + CLEAR GAPS ARE IN
THE VIOLET CHAIN.

Client Name: Mr. Sanjay
Project Type: Residential
Date: 21-10-2026

SHEET NO. : W-01

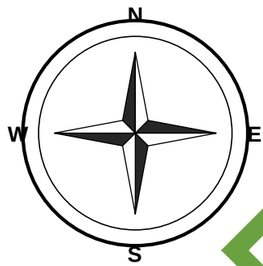


This drawing is the property of makemyhouse.com It may not be used for any purpose other than the owner.
makemyhouse.com does not authorize the reproduction or conveyance of any information contained herein without prior written permission.

GENERAL NOTES

All dimensions in inches | Dimensions to be strictly followed |
Any discrepancy between the architectural/ structural or services drawings
must be brought to attention of Architect


makeMyhouse.com
Dream.Design.Dwell

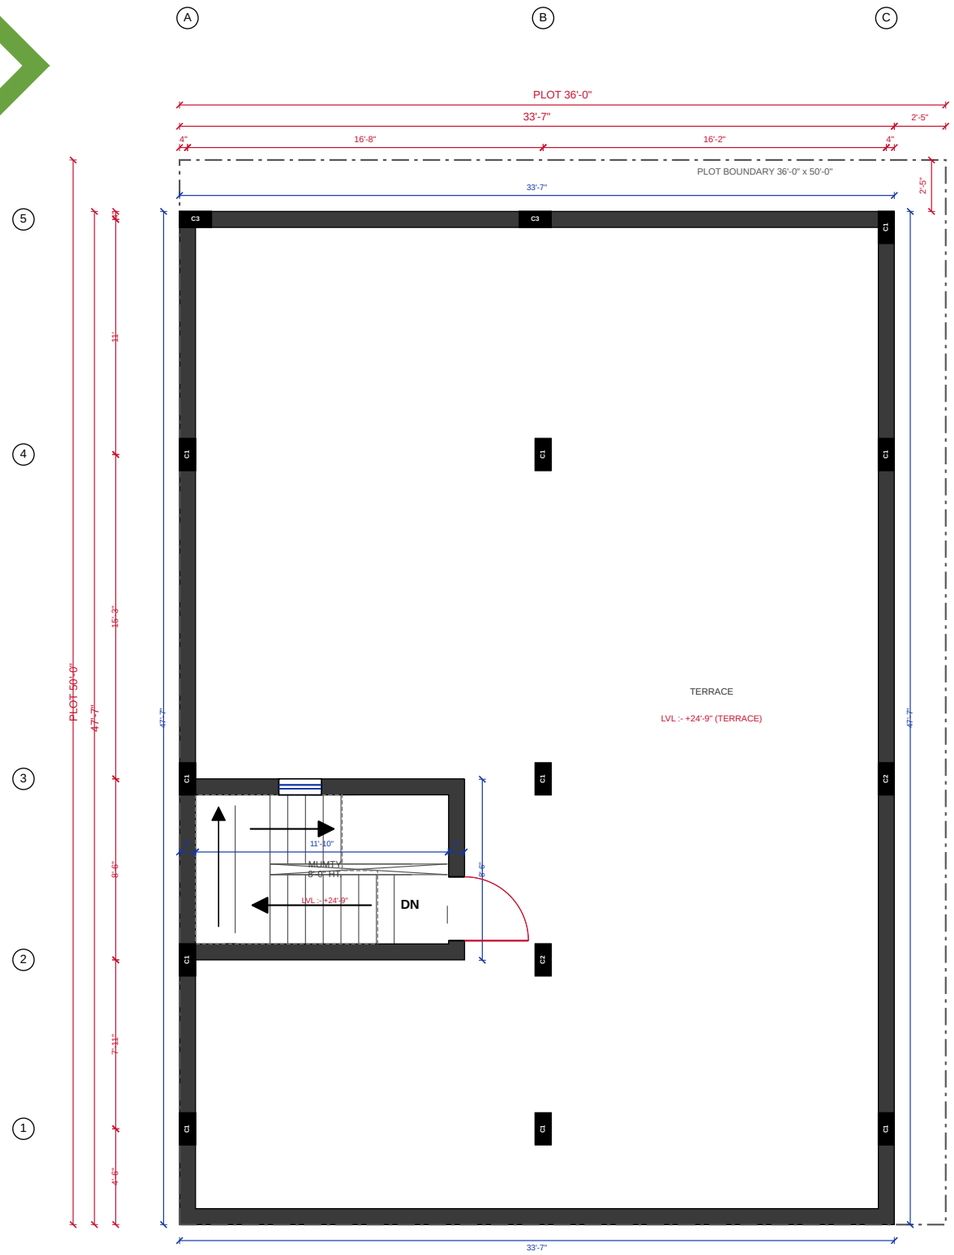

TERRACE DIMENSION PLAN

RAMP SECTION DETAIL (ASSUMED 1:4)

LEVEL	HEIGHT FROM ROAD
ROAD / MAIN GATE	±0'-0"
PARKING / GARDEN	+1'-6"
PLINTH / GROUND FLOOR FFL	+2'-0"
FIRST FLOOR FFL	+13'-4-1/2"
TERRACE	+24'-9"
PARAPET TOP (3'-0")	+27'-9"
MUMTY SLAB TOP (8'-0" HEAD ROOM)	+33'-2"

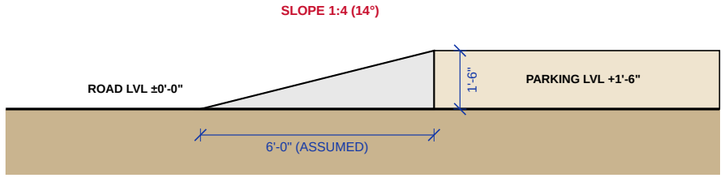

GATE 12'-0" WIDE; RAMP LENGTH NOT IN THE DWG - ASSUMED 6'-0"

DESIGN: TERRACE PLAN LEVELS + RAMP

NOTE :

BRICK LAYOUT PLAN FOR MASON.
ALL DIMENSIONS IN INCHES (FT-IN),
FACE TO FACE OF WALLS / OPENINGS.
WALLS AS DRAWN IN THE CLIENT DWG:
9" BANDS (STRUCTURE SET: 9" OUTER
+ SPINE, 4.5" OTHERS - SEE NOTE).
BLUE = WALL / OPENING CHAINS,
VIOLET = COLUMN CHAIN,
RED = ROOM CHAINS + GRID C/C.
NORTH UP; ROAD ON THE SOUTH.
LEVELS FROM ROAD LVL ±0'-0".

TERRACE: PARAPET 3'-0" HIGH (9"),
MUMTY (STAIR HEAD ROOM) 8'-0" HIGH,
SLAB TOP SLOPE 1:100 TO OUTLETS.
TERRACE ASSUMED TO COVER THE WHOLE
FOOTPRINT (NO F.F. PLAN FOR S.F.).
COLUMNS AS S-01 / S-02 OF THE
STRUCTURE SET (E-W x N-S):
C1 = 9" x 18" (10 NOS)
C2 = 9" x 18" (2 NOS, HEAVY)
C3 = 18" x 9" (2 NOS)
14 FRAME COLUMNS ON EVERY FLOOR;
GREY = BOUNDARY WALL / GATE COLUMNS
(12 NOS, NOT PART OF THE FRAME).
COLUMN SIZES + CLEAR GAPS ARE IN
THE VIOLET CHAIN.

Client Name: Mr. Sanjay
Project Type: Residential
Date: 21-10-2026

SHEET NO. : W-02




This drawing is the property of makemyhouse.com It may not be used for any purpose other than the owner.
makemyhouse.com does not authorize the reproduction or conveyance of any information contained herein without prior written permission.


GENERAL NOTES

All dimensions in inches | Dimensions to be strictly followed |
Any discrepancy between the architectural/ structural or services drawings
must be brought to attention of Architect

makeMyhouse.com
Dream.Design.Dwell

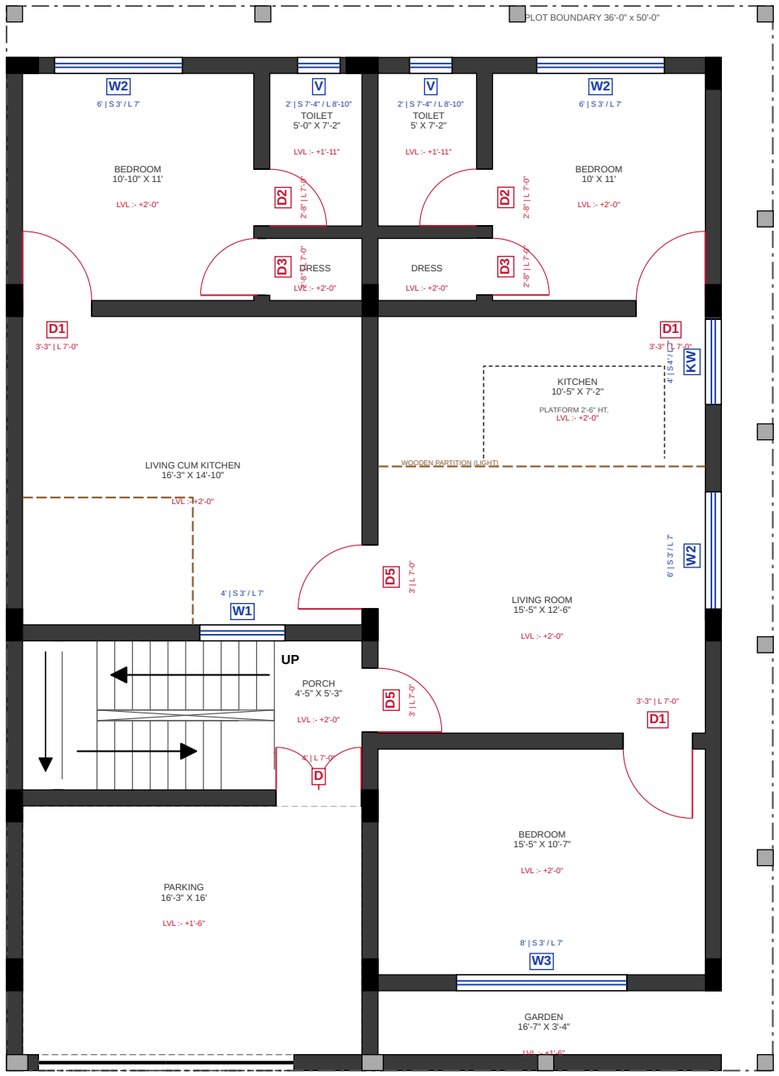

GROUND FLOOR DOOR WINDOW LEGEND

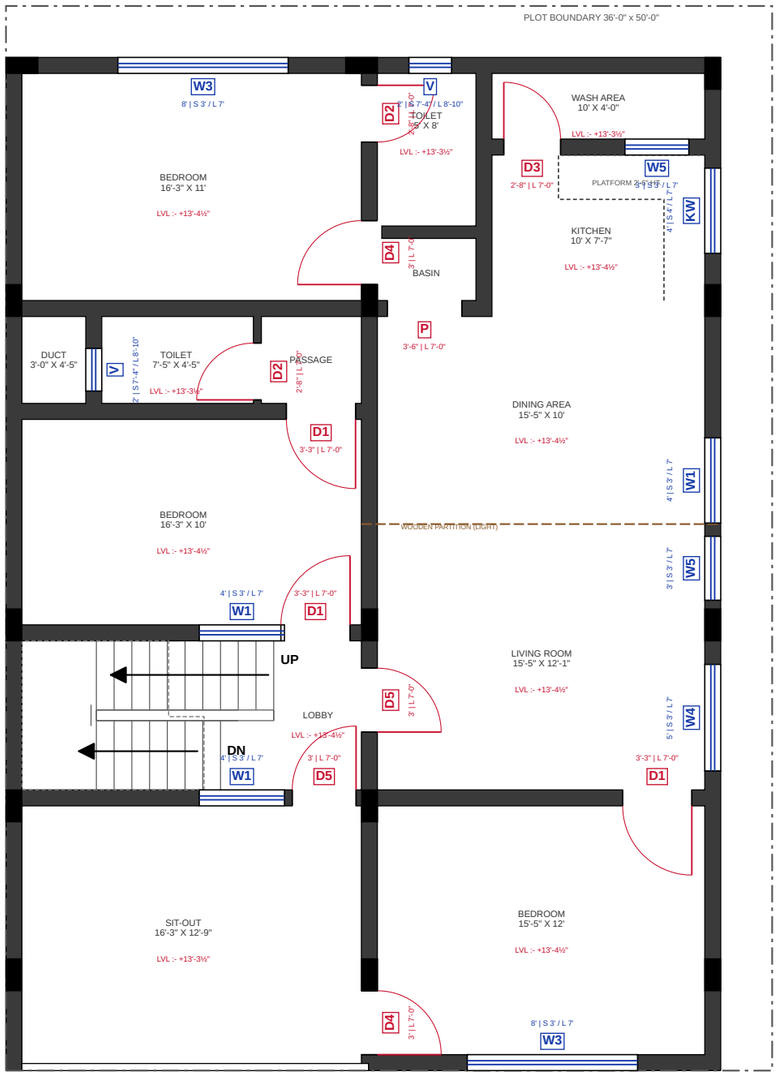

FIRST FLOOR DOOR WINDOW LEGEND

DESIGN: D & W LEGEND

NOTE :

TAG = TYPE (SEE W-05 / W-06).
S = SILL HT. FROM FFL,
L = LINTEL BOTTOM FROM FFL.
ALL LINTELS 7'-0" FROM FFL.
KITCHEN WINDOW SILL 4'-0",
OTHER WINDOWS SILL 3'-0",
VENTILATOR SILL 7'-4".
DOOR WIDTHS = STANDARD SIZES;
EXTRA PLAN GAP FILLED AS PIER.
DOORS OPEN INTO THE ROOM SERVED (SWINGS AS IN THE CLIENT DWG WHERE DRAWN).
P = OPENING WITHOUT SHUTTER.
DOORS NOT DRAWN IN THE DWG ARE ASSUMED - SEE W-05 NOTE.
WINDOWS / VENTILATORS ARE ONLY THE ONES DRAWN IN THE CLIENT DWG.
COLUMNS SHOWN BLACK (SEE W-01).

Client Name: Mr. Sanjay
Project Type: Residential
Date: 21-10-2026


SHEET NO. : W-03



This drawing is the property of makemyhouse.com It may not be used for any purpose other than the owner.
makemyhouse.com does not authorize the reproduction or conveyance of any information contained herein without prior written permission.

GENERAL NOTES
All dimensions in inches | Dimensions to be strictly followed |
Any discrepancy between the architectural/ structural or services drawings must be brought to attention of Architect

makeMyhouse.com
Dream.Design.Dwell

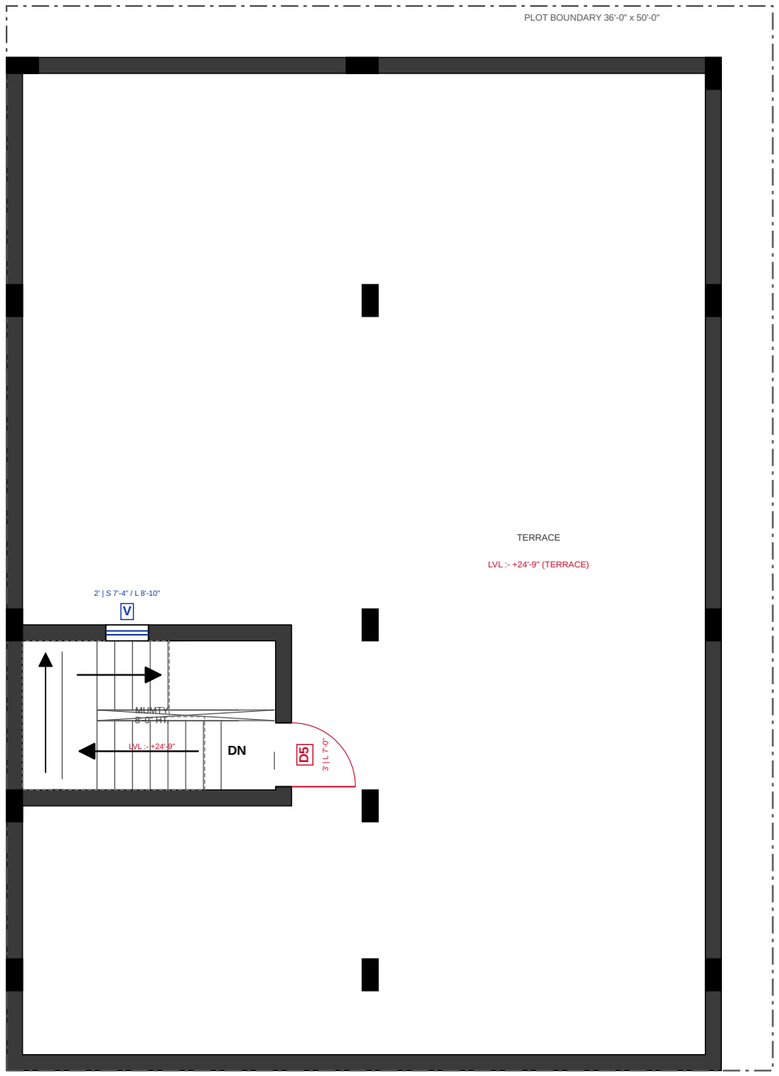

ROAD

TERRACE DOOR WINDOW LEGEND

DOOR / WINDOW TAG KEY (ALL FLOORS)

TAG	SIZE W X H	SILL	LINTEL	SWING / FINISH
G	10' X 6'	-	-	2 LEAF GATE, OPENS INWARDS
D	4' X 7'	-	7'	DOUBLE LEAF, OPENS INTO PORCH
D1	3'-3" X 7'	-	7'	OPENS INTO THE BEDROOM
D4	3' X 7'	-	7'	OPENS INTO THE BEDROOM (NEXT TO COLUMN)
D2	2'-8" X 7'	-	7'	OPENS INTO THE TOILET
D3	2'-8" X 7'	-	7'	OPENS INTO THE BEDROOM (DRESS)
D5	3' X 7'	-	7'	OPENS INTO THE ROOM / LOBBY (MUMTY: OUT)
P	3'-6" X 7'	-	7'	NO SHUTTER
W1	4' X 4'	3'	7'	ALU. SLIDING
W2	6' X 4'	3'	7'	ALU. SLIDING
W3	8' X 4'	3'	7'	ALU. SLIDING
W4	5' X 4'	3'	7'	ALU. SLIDING
W5	3' X 4'	3'	7'	ALU. SLIDING
KW	4' X 3'	4'	7'	ALU. SLIDING, SILL 4'-0"
V	2' X 1'-6"	7'-4"	8'-10"	ALU. LOUVRES + EXHAUST FAN


DESIGN: D & W LEGEND

NOTE :

TAG = TYPE (SEE W-05 / W-06).
S = SILL HT. FROM FFL,
L = LINTEL BOTTOM FROM FFL.
ALL LINTELS 7'-0" FROM FFL.
KITCHEN WINDOW SILL 4'-0",
OTHER WINDOWS SILL 3'-0",
VENTILATOR SILL 7'-4".
DOOR WIDTHS = STANDARD SIZES;
EXTRA PLAN GAP FILLED AS PIER.
DOORS OPEN INTO THE ROOM SERVED (SWINGS AS IN THE CLIENT DWG WHERE DRAWN).
P = OPENING WITHOUT SHUTTER.
DOORS NOT DRAWN IN THE DWG ARE ASSUMED - SEE W-05 NOTE.
WINDOWS / VENTILATORS ARE ONLY THE ONES DRAWN IN THE CLIENT DWG.
COLUMNS SHOWN BLACK (SEE W-01).

Client Name: Mr. Sanjay
Project Type: Residential
Date: 21-10-2026

SHEET NO. : W-04

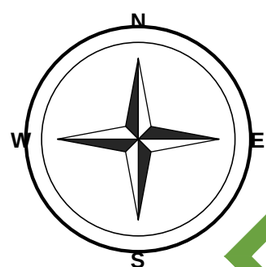

This drawing is the property of makemyhouse.com It may not be used for any purpose other than the owner.
makemyhouse.com does not authorize the reproduction or conveyance of any information contained herein without prior written permission.

GENERAL NOTES

All dimensions in inches | Dimensions to be strictly followed |
Any discrepancy between the architectural/ structural or services drawings must be brought to attention of Architect

makeMyhouse.com
Dream.Design.Dwell

DOOR & WINDOW SCHEDULE - FLOOR-WISE

GROUND FLOOR SCHEDULE (G.F.)

S.N.	TYPE	SIZE W X H	SILL	LINTEL	LOCATION	QTY
1	G	10' X 6'	-	-	MAIN GATE (BOUNDARY, M.S.)	1
2	D	4' X 7'	-	7'	MAIN DOOR (DOUBLE LEAF)	1
3	D1	3'-3" X 7'	-	7'	ROOM DOOR (BEDROOM)	3
4	D2	2'-8" X 7'	-	7'	TOILET DOOR	2
5	D3	2'-8" X 7'	-	7'	DRESS DOOR	2
6	D5	3' X 7'	-	7'	KITCHEN / PASSAGE / MUMTY DOOR	2
7	W1	4' X 4'	3'	7'	WINDOW	1
8	W2	6' X 4'	3'	7'	WINDOW	3
9	W3	8' X 4'	3'	7'	WINDOW	1
10	KW	4' X 3'	4'	7'	KITCHEN WINDOW	1
11	V	2' X 1'-6"	7'-4"	8'-10"	VENTILATOR	2
					TOTAL	19

TERRACE SCHEDULE (TER.)

S.N.	TYPE	SIZE W X H	SILL	LINTEL	LOCATION	QTY
1	D5	3' X 7'	-	7'	KITCHEN / PASSAGE / MUMTY DOOR	1
2	V	2' X 1'-6"	7'-4"	8'-10"	VENTILATOR	1
					TOTAL	2

FIRST FLOOR SCHEDULE (F.F.)

S.N.	TYPE	SIZE W X H	SILL	LINTEL	LOCATION	QTY
1	D1	3'-3" X 7'	-	7'	ROOM DOOR (BEDROOM)	3
2	D4	3' X 7'	-	7'	BEDROOM DOOR 3'-0" (NEXT TO COLUMN)	2
3	D2	2'-8" X 7'	-	7'	TOILET DOOR	2
4	D3	2'-8" X 7'	-	7'	DRESS DOOR	1
5	D5	3' X 7'	-	7'	KITCHEN / PASSAGE / MUMTY DOOR	2
6	P	3'-6" X 7'	-	7'	OPENING (NO SHUTTER)	1
7	W1	4' X 4'	3'	7'	WINDOW	3
8	W3	8' X 4'	3'	7'	WINDOW	2
9	W4	5' X 4'	3'	7'	WINDOW	1
10	W5	3' X 4'	3'	7'	WINDOW	2
11	KW	4' X 3'	4'	7'	KITCHEN WINDOW	1
12	V	2' X 1'-6"	7'-4"	8'-10"	VENTILATOR	2
					TOTAL	22

QTY = TOTAL ON THE FLOOR. COMBINED ORDER TABLE ON THE NEXT SHEET.

DESIGN: D & W SCHEDULE FLOOR-WISE

NOTE :

SIZES = MASONRY OPENINGS.
LINTEL 7'-0" FROM FFL (V 8'-10").
SILL 3'-0", KITCHEN 4'-0", V 7'-4".
DOORS: MAIN 4'-0", BEDROOM 3'-3" (3'-0" D4 NEXT TO COLUMNS), TOILET / DRESS 2'-8", PASSAGE / MUMTY 3'-0".
ASSUMED (NOT DRAWN IN THE DWG):
PARKING-PORCH OPENING 4'-0" (G.F.),
BEDROOM ENTRY DOORS G.F. x2,
F.F. BEDROOM B DOOR, F.F. BASIN OPENING. CONFIRM WITH THE CLIENT.

Client Name: Mr. Sanjay
Project Type: Residential
Date: 21-10-2026

SHEET NO. : W-05



This drawing is the property of makemyhouse.com It may not be used for any purpose other than the owner.
makemyhouse.com does not authorize the reproduction or conveyance of any information contained herein without prior written permission.

GENERAL NOTES

All dimensions in inches | Dimensions to be strictly followed |
Any discrepancy between the architectural/ structural or services drawings must be brought to attention of Architect

makeMyhouse.com
Dream.Design.Dwell

COMBINED D & W SCHEDULE (G.F. + F.F. + TERRACE) - ORDER QUANTITY

COMBINED SCHEDULE

S.N.	TYPE	SIZE W X H	SILL	LINTEL	LOCATION	G.F.	F.F.	TER.	TOTAL
1	G	10' X 6'	-	-	MAIN GATE (BOUNDARY, M.S.)	1	0	0	1
2	D	4' X 7'	-	7'	MAIN DOOR (DOUBLE LEAF)	1	0	0	1
3	D1	3'-3" X 7'	-	7'	ROOM DOOR (BEDROOM)	3	3	0	6
4	D4	3' X 7'	-	7'	BEDROOM DOOR 3'-0" (NEXT TO COLUMN)	0	2	0	2
5	D2	2'-8" X 7'	-	7'	TOILET DOOR	2	2	0	4
6	D3	2'-8" X 7'	-	7'	DRESS DOOR	2	1	0	3
7	D5	3' X 7'	-	7'	KITCHEN / PASSAGE / MUMTY DOOR	2	2	1	5
8	P	3'-6" X 7'	-	7'	OPENING (NO SHUTTER)	0	1	0	1
9	W1	4' X 4'	3'	7'	WINDOW	1	3	0	4
10	W2	6' X 4'	3'	7'	WINDOW	3	0	0	3
11	W3	8' X 4'	3'	7'	WINDOW	1	2	0	3
12	W4	5' X 4'	3'	7'	WINDOW	0	1	0	1
13	W5	3' X 4'	3'	7'	WINDOW	0	2	0	2
14	KW	4' X 3'	4'	7'	KITCHEN WINDOW	1	1	0	2
15	V	2' X 1'-6"	7'-4"	8'-10"	VENTILATOR	2	2	1	5
					GRAND TOTAL	19	22	2	43

FRAME / SHUTTER SPECIFICATION

TYPE	FRAME / SHUTTER
D	SAL WOOD FRAME 5"x3", 40MM PANEL SHUTTER, DOUBLE LEAF
D1, D4, D5	SAL WOOD FRAME 4"x2.5", FLUSH DOOR
D2, D3	WPC FRAME + WPC SHUTTER (TOILET / DRESS)
P	OPENING - NO FRAME / SHUTTER (ARCH FINISH)
G	M.S. FRAME + M.S. SHEET / GRILL GATE, 2 LEAVES
W1-W5, KW	ALU. SLIDING + M.S. GRILL
V	ALU. LOUVERS + EXHAUST FAN CUT-OUT

DESIGN: D & W SCHEDULE COMBINED + SPEC

NOTE :

SIZES = MASONRY OPENINGS.
LINTEL 7'-0" FROM FFL (V 8'-10").
SILL 3'-0", KITCHEN 4'-0", V 7'-4".
DOORS: MAIN 4'-0", BEDROOM 3'-3" (3'-0" D4 NEXT TO COLUMNS), TOILET / DRESS 2'-8", PASSAGE / MUMTY 3'-0".
ASSUMED (NOT DRAWN IN THE DWG): PARKING-PORCH OPENING 4'-0" (G.F.), BEDROOM ENTRY DOORS G.F. x2, F.F. BEDROOM B DOOR, F.F. BASIN OPENING. CONFIRM WITH THE CLIENT.

Client Name: Mr. Sanjay
Project Type: Residential
Date: 21-10-2026

SHEET NO. : W-06




This drawing is the property of makemyhouse.com It may not be used for any purpose other than the owner.
makemyhouse.com does not authorize the reproduction or conveyance of any information contained herein without prior written permission.

GENERAL NOTES

All dimensions in inches | Dimensions to be strictly followed |
Any discrepancy between the architectural/ structural or services drawings must be brought to attention of Architect

makeMyhouse.com
Dream.Design.Dwell

SECTIONAL DETAIL OF DOORS / OPENING (FFL TO SLAB)

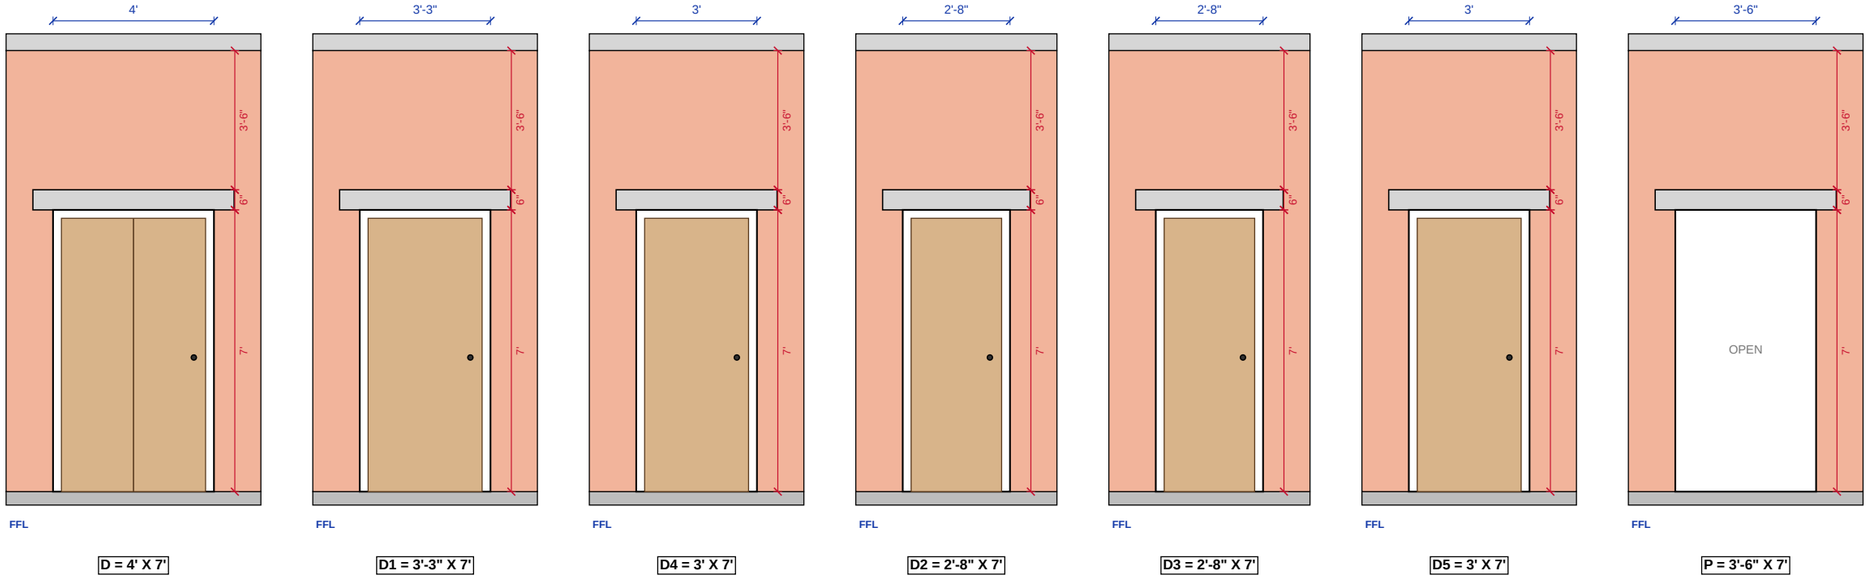

D = 4' X 7' | D1 = 3'-3" X 7' | D4 = 3' X 7' | D2 = 2'-8" X 7' | D3 = 2'-8" X 7' | D5 = 3' X 7' | P = 3'-6" X 7'


DESIGN: DOOR & WINDOW SECTION DETAILS

NOTE :

EACH OPENING DRAWN IN ITS WALL FROM FFL TO SLAB, WITH SILL, OPENING, LINTEL AND SLAB DEPTH DIMENSIONED.
LINTEL BOTTOM 7'-0" FROM FFL (VENTILATOR 8'-10").
RCC LINTEL 6" DEEP, 6" BEARING EACH SIDE.
CLEAR HEIGHT 10'-11-1/2" (11'-4-1/2" - 5" SLAB).

Client Name: Mr. Sanjay
Project Type: Residential
Date: 21-10-2026

SHEET NO. : W-07

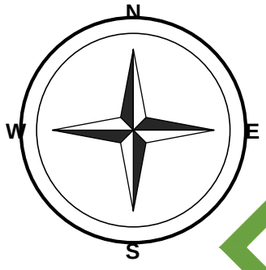


This drawing is the property of makemyhouse.com It may not be used for any purpose other than the owner.
makemyhouse.com does not authorize the reproduction or conveyance of any information contained herein without prior written permission.

GENERAL NOTES


All dimensions in inches | Dimensions to be strictly followed |
Any discrepancy between the architectural/ structural or services drawings must be brought to attention of Architect

makeMyhouse.com
Dream.Design.Dwell

SECTIONAL DETAIL OF WINDOWS / VENTILATORS (FFL TO SLAB)

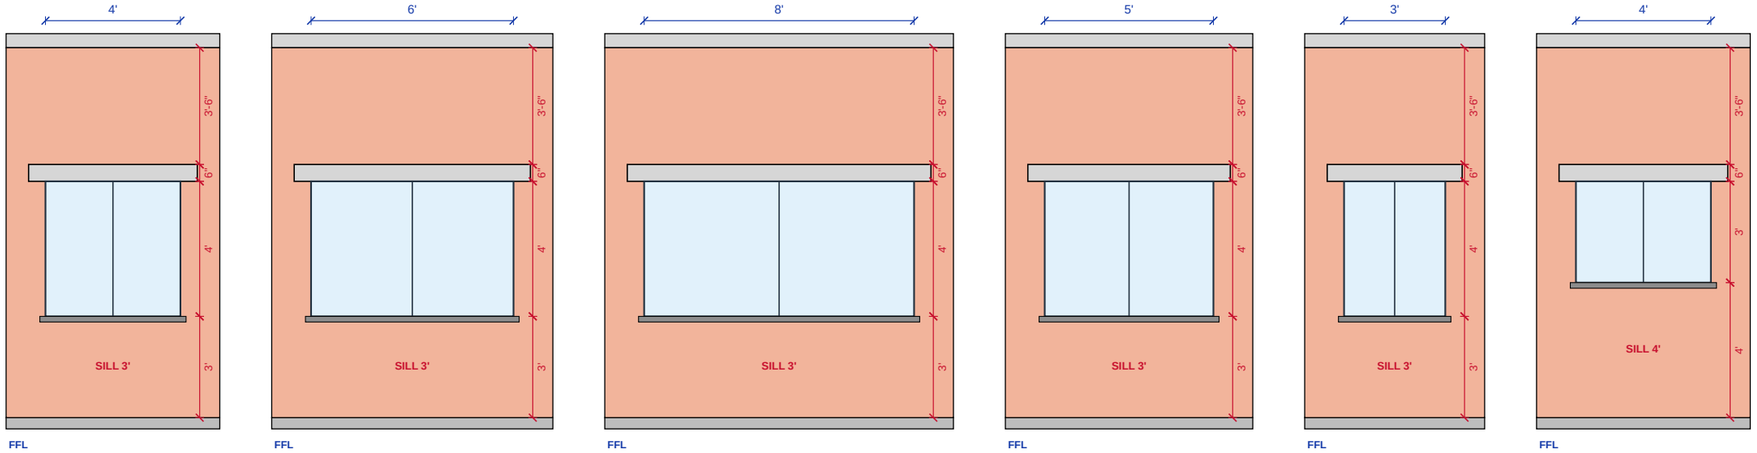

W1 = 4' X 4' | W2 = 6' X 4' | W3 = 8' X 4' | W4 = 5' X 4' | W5 = 3' X 4' | KW = 4' X 3'

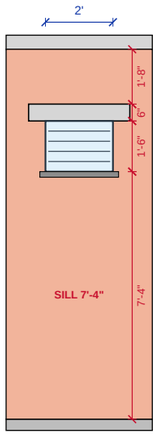

V = 2' X 1'-6"


DESIGN: DOOR & WINDOW SECTION DETAILS

NOTE :

EACH OPENING DRAWN IN ITS WALL FROM FFL TO SLAB, WITH SILL, OPENING, LINTEL AND SLAB DEPTH DIMENSIONED.
LINTEL BOTTOM 7'-0" FROM FFL (VENTILATOR 8'-10").
RCC LINTEL 6" DEEP, 6" BEARING EACH SIDE.
CLEAR HEIGHT 10'-11-1/2" (11'-4-1/2" - 5" SLAB).

Client Name: Mr. Sanjay
Project Type: Residential
Date: 21-10-2026

SHEET NO. : W-08

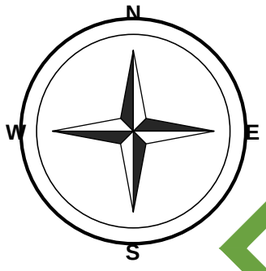


This drawing is the property of makemyhouse.com It may not be used for any purpose other than the owner.
makemyhouse.com does not authorize the reproduction or conveyance of any information contained herein without prior written permission.


GENERAL NOTES

All dimensions in inches | Dimensions to be strictly followed |
Any discrepancy between the architectural/ structural or services drawings must be brought to attention of Architect

makeMyhouse.com
Dream.Design.Dwell

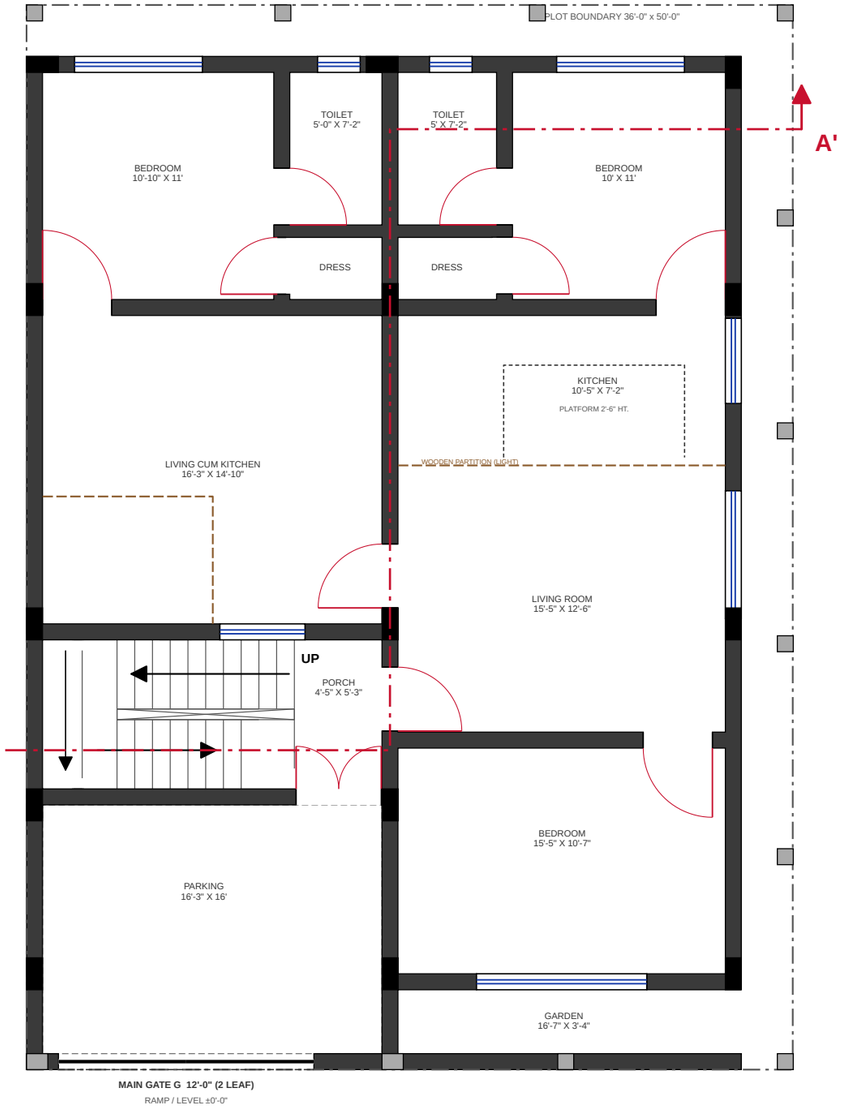

GROUND FLOOR PLAN

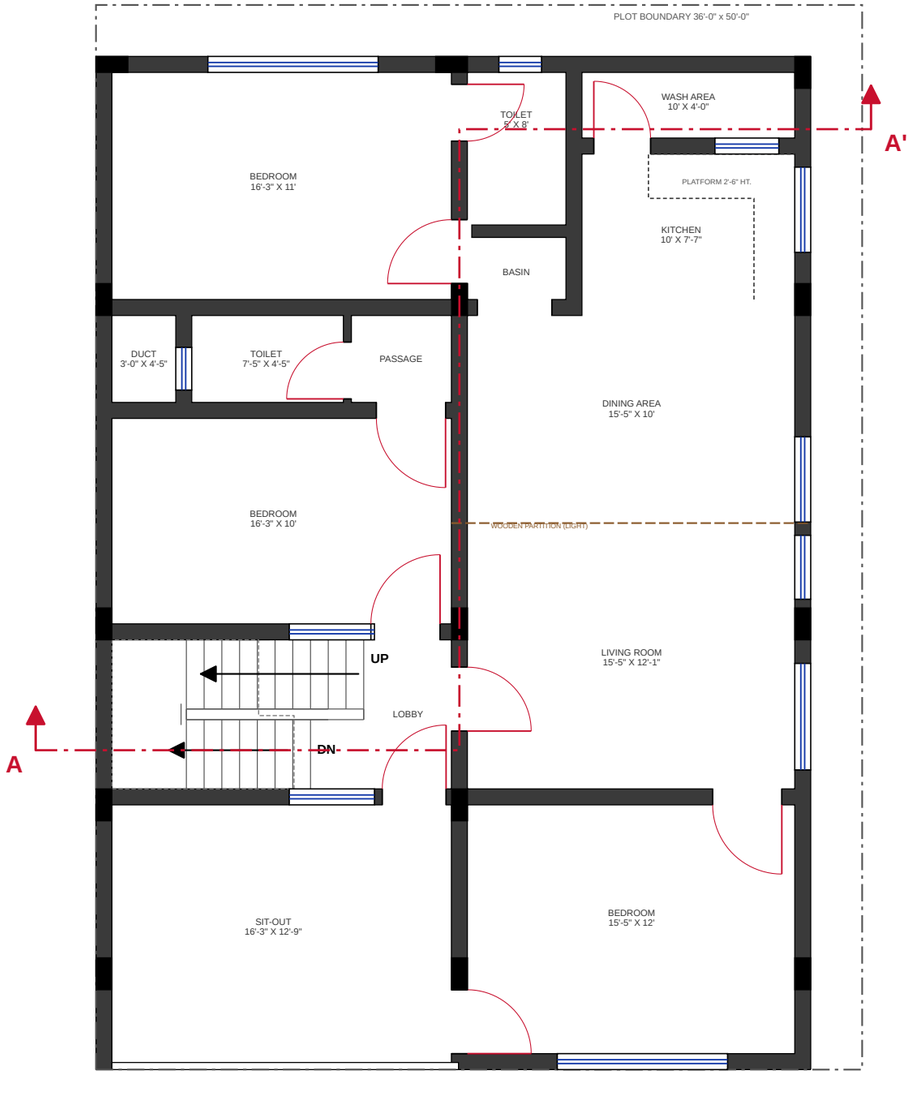

FIRST FLOOR PLAN


DESIGN: SECTION LINE PLAN

NOTE :

SECTION A-A' (W-10): STEPPED, LOOKING NORTH.
WEST OF THE SPINE WALL: CUT ALONG y = 15'-0" (STAIR, PORCH / LOBBY, MUMTY).
THE LINE STEPS NORTH ALONG THE SPINE WALL; EAST OF IT: CUT ALONG y = 44'-2" (TOILETS, NE BEDROOM / WASH AREA, FIXTURE HEIGHTS).
THE CUT AVOIDS THE COLUMNS.

Client Name: Mr. Sanjay
Project Type: Residential
Date: 21-10-2026

SHEET NO. : W-09

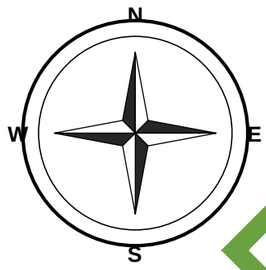


This drawing is the property of makemyhouse.com It may not be used for any purpose other than the owner.
makemyhouse.com does not authorize the reproduction or conveyance of any information contained herein without prior written permission.

GENERAL NOTES

All dimensions in inches | Dimensions to be strictly followed |
Any discrepancy between the architectural/ structural or services drawings must be brought to attention of Architect

makeMyhouse.com
Dream.Design.Dwell

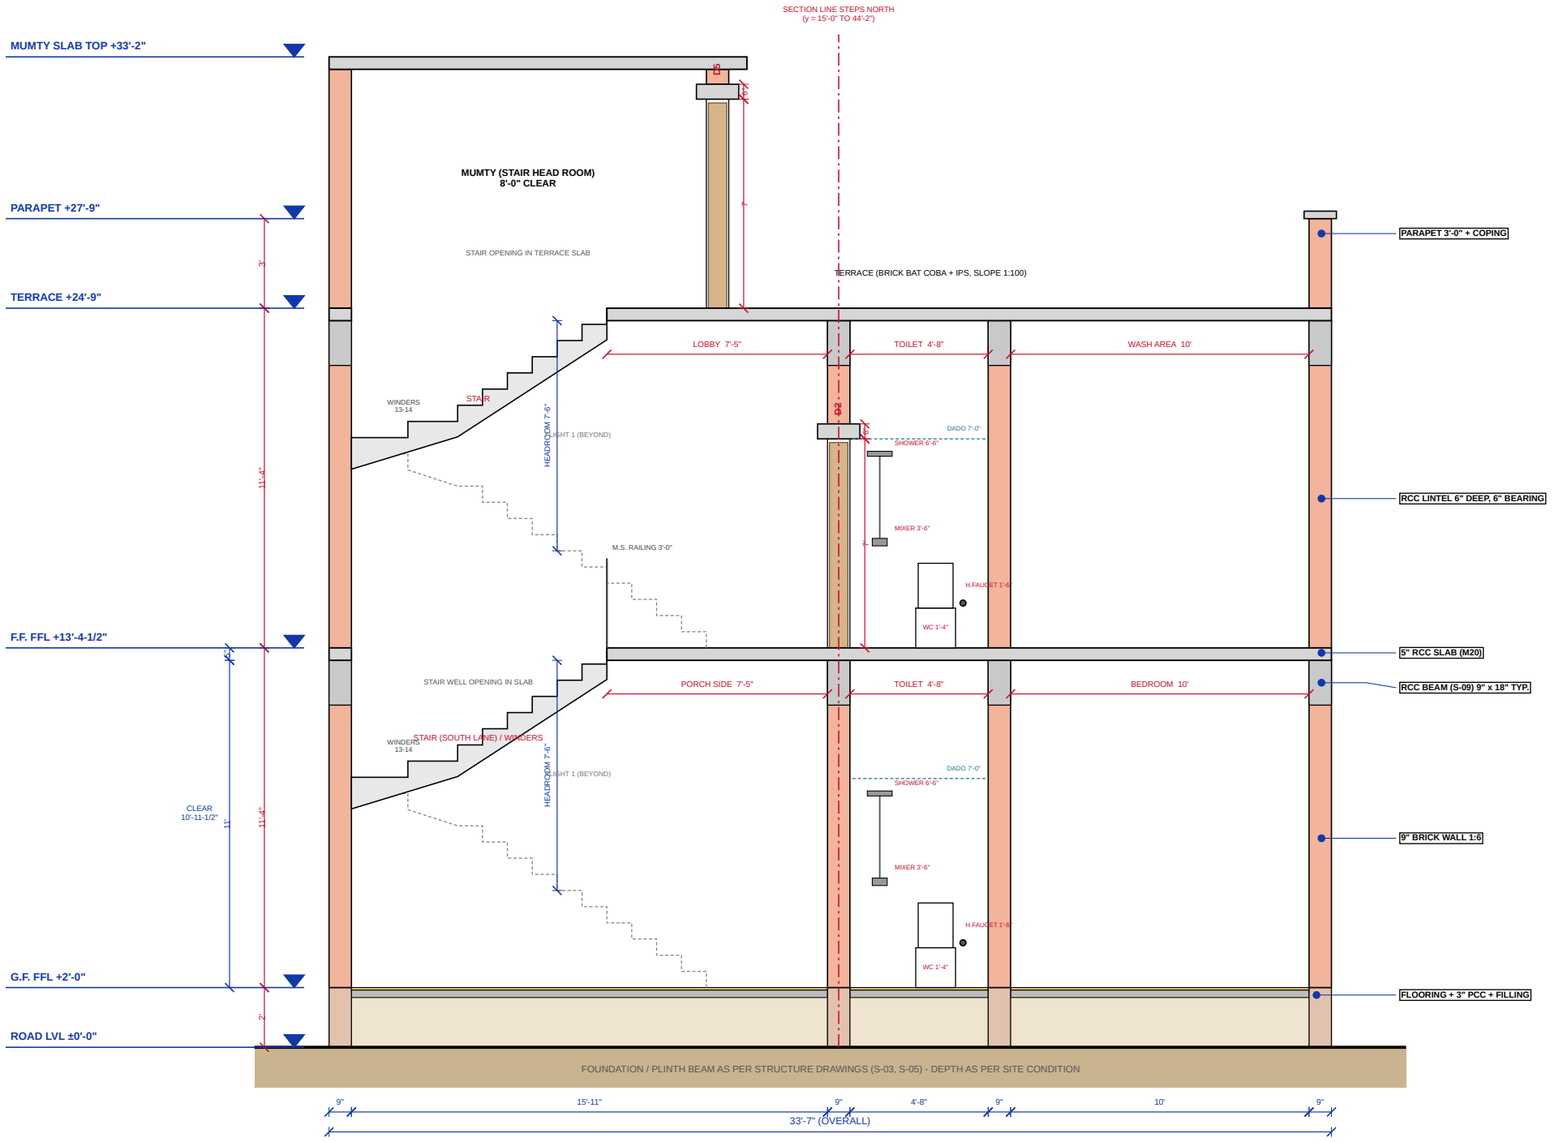

SECTION A-A' (STEPPED)


DESIGN: SECTION A-A' (STEPPED)

NOTE :

STEPPED SECTION A-A' LOOKING NORTH:
WEST OF THE SPINE WALL CUT ALONG y = 15'-0" (STAIR, PORCH, MUMTY); EAST OF IT ALONG y = 44'-2" (TOILETS, BEDROOM / WASH AREA).
LEFT = WEST, RIGHT = EAST.
FLOOR TO FLOOR 11'-4-1/2" INCL. 5" SLAB (CLEAR HEIGHT 10'-11-1/2").
ROAD LVL ±0'-0"; PLINTH / G.F. +2'-0";
F.F. +13'-4-1/2"; TERRACE +24'-9";
PARAPET 3'-0" (+27'-9"); MUMTY 8'-0" CLEAR + 5" SLAB (+33'-2").
LINTEL BOTTOM 7'-0" FROM FFL (ALL),
SILL 3'-0" / KITCHEN 4'-0", VENT. SILL 7'-4".
TOILET FLOOR SUNK 1"; DADO 7'-0".
RCC BEAMS 9" x 12"-24" (S-09) SHOWN 18" DEEP TYPICAL; SIZES AS STRUCTURE DWGS.
NO FOOTING SHOWN.
STAIR: 21 RISERS 6-1/2", TREADS 10" (W-11).
SEE W-09 FOR THE SECTION LINE.

Client Name: Mr. Sanjay
Project Type: Residential
Date: 21-10-2026

SHEET NO. : W-10

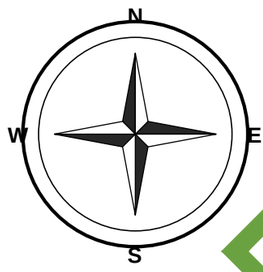


This drawing is the property of makemyhouse.com It may not be used for any purpose other than the owner.
makemyhouse.com does not authorize the reproduction or conveyance of any information contained herein without prior written permission.

GENERAL NOTES

All dimensions in inches | Dimensions to be strictly followed |
Any discrepancy between the architectural/ structural or services drawings must be brought to attention of Architect

makeMyhouse.com
Dream.Design.Dwell

G.F. STAIR PLAN

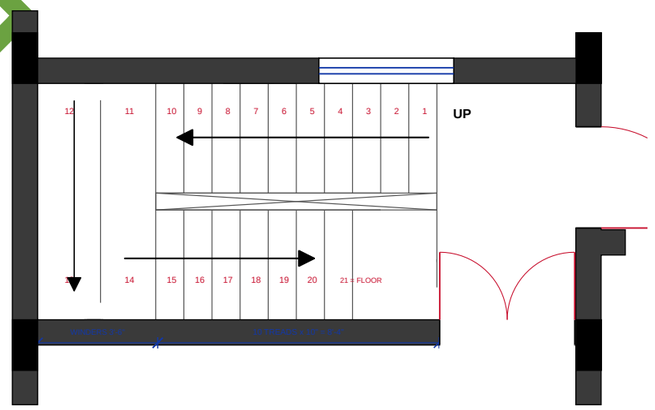


START R1 AT x = 12'-8" (FFL +2'-0")

MID LANDING +7'-5" (S-10)

ONE 'UP' AT THE START OF THE CLIMB

F.F. STAIR PLAN

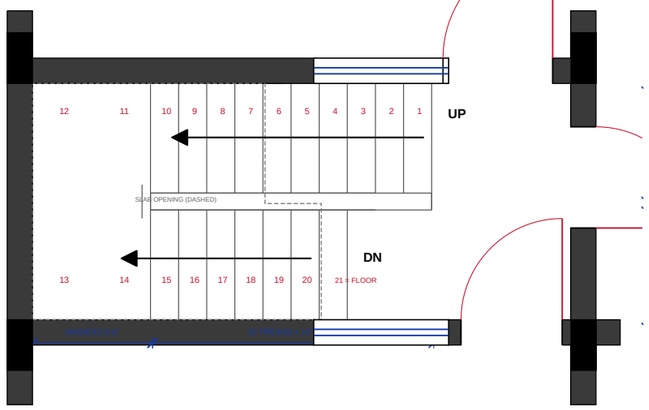


F.F. FFL +13'-4-1/2" (ARRIVAL AT R21)

UP = TO TERRACE, DN = TO G.F.

M.S. RAILING 3'-0" ALONG THE OPENING


TERRACE / MUMTY PLAN

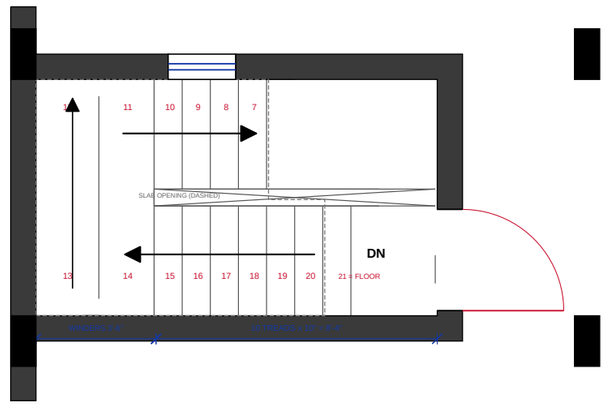

TERRACE +24'-9"; MUMTY 8'-0" CLEAR

DOOR D5 3'-0" OPENS OUT; DN AT START OF DESCENT

TERRACE SLAB OPENS FROM x = 7'-7" (N LANE)

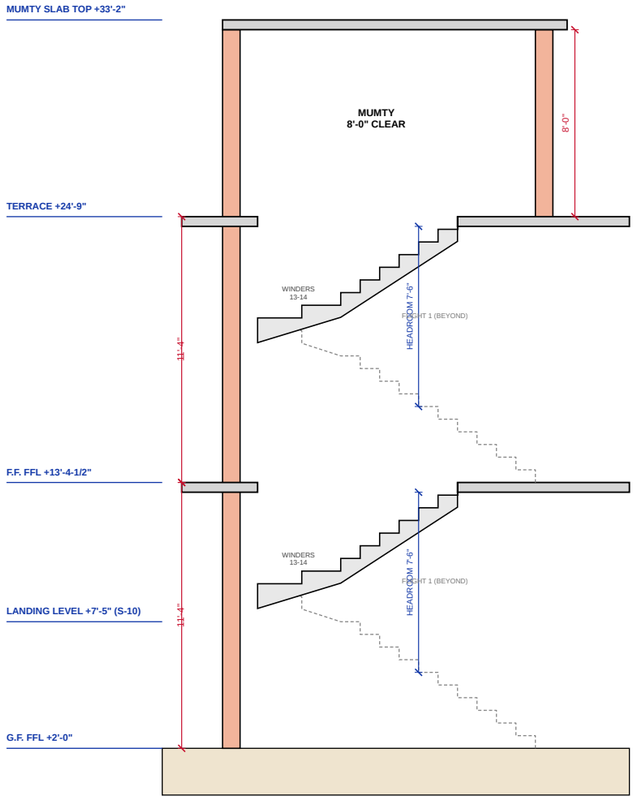

STAIR SECTION (SOUTH LANE, LOOKING NORTH)

STAIR DATA	VALUE
FLOOR TO FLOOR	11'-4-1/2" (136.5")
RISERS	21 NOS x 6-1/2" (EACH FLOOR)
TREADS	10" ; 10 (FLIGHT 1) + 6 (FLIGHT 2) + 4 WINDERS
2R + T	23" (OK, 23" - 25")
FLIGHT WIDTH	3'-4" (40"), WELL 3"
MID LANDING LEVEL	+7'-5" (S-10); WINDERS 11-14
MIN. HEADROOM	7'-6" (>= 7'-3" NBC)
WAIST SLAB	5" RCC (M20), AS S-10
HANDRAIL	M.S. 3'-0" HIGH BOTH SIDES
MUMTY	8'-0" CLEAR + 5" SLAB + CHAJJA
MUMTY DOOR D5	3'-0" x 7'-0", OPENS OUT

SLAB OPENINGS (F.F. AND TERRACE): SOUTH LANE x 9" TO 9'-3" (RISER 21);

NORTH LANE FROM x = 7'-7" WESTWARDS (HEADROOM >= 7'-6" BELOW THE SLAB EDGE).

STAIR WELL EDGES ARE PROTECTED BY 3'-0" M.S. RAILING AT F.F.; MUMTY WALLS AT TERRACE.


DESIGN: STAIR & MUMTY DETAILS

NOTE :

DOG-LEG STAIR, ANTICLOCKWISE (AS THE CLIENT PLAN): UP = NORTH LANE WESTWARDS, WINDER LANDING AT THE WEST, SOUTH LANE BACK EASTWARDS TO THE NEXT FLOOR.
FLOOR TO FLOOR 11'-4-1/2" = 21 RISERS x 6-1/2"; TREADS 10"; FLIGHT WIDTH 3'-4".
NUMBERS = RISER NO. TO THAT TREAD.
HEADROOM NOT LESS THAN 7'-6"; SLAB OPENING STARTS AT x = 7'-7" (NORTH LANE).
G.F. SHOWS ONE UP; F.F. SHOWS UP + DN; TERRACE (MUMTY) SHOWS DN ONLY.
STRUCTURE: WAIST SLAB 5", S-10.

Client Name: Mr. Sanjay
Project Type: Residential
Date: 21-10-2026

SHEET NO. : W-11

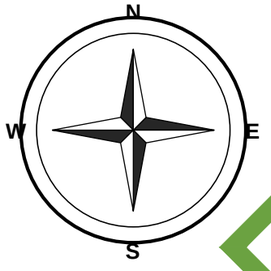


This drawing is the property of makemyhouse.com It may not be used for any purpose other than the owner.
makemyhouse.com does not authorize the reproduction or conveyance of any information contained herein without prior written permission.

GENERAL NOTES

All dimensions in inches | Dimensions to be strictly followed |
Any discrepancy between the architectural/ structural or services drawings must be brought to attention of Architect

makeMyhouse.com
Dream.Design.Dwell

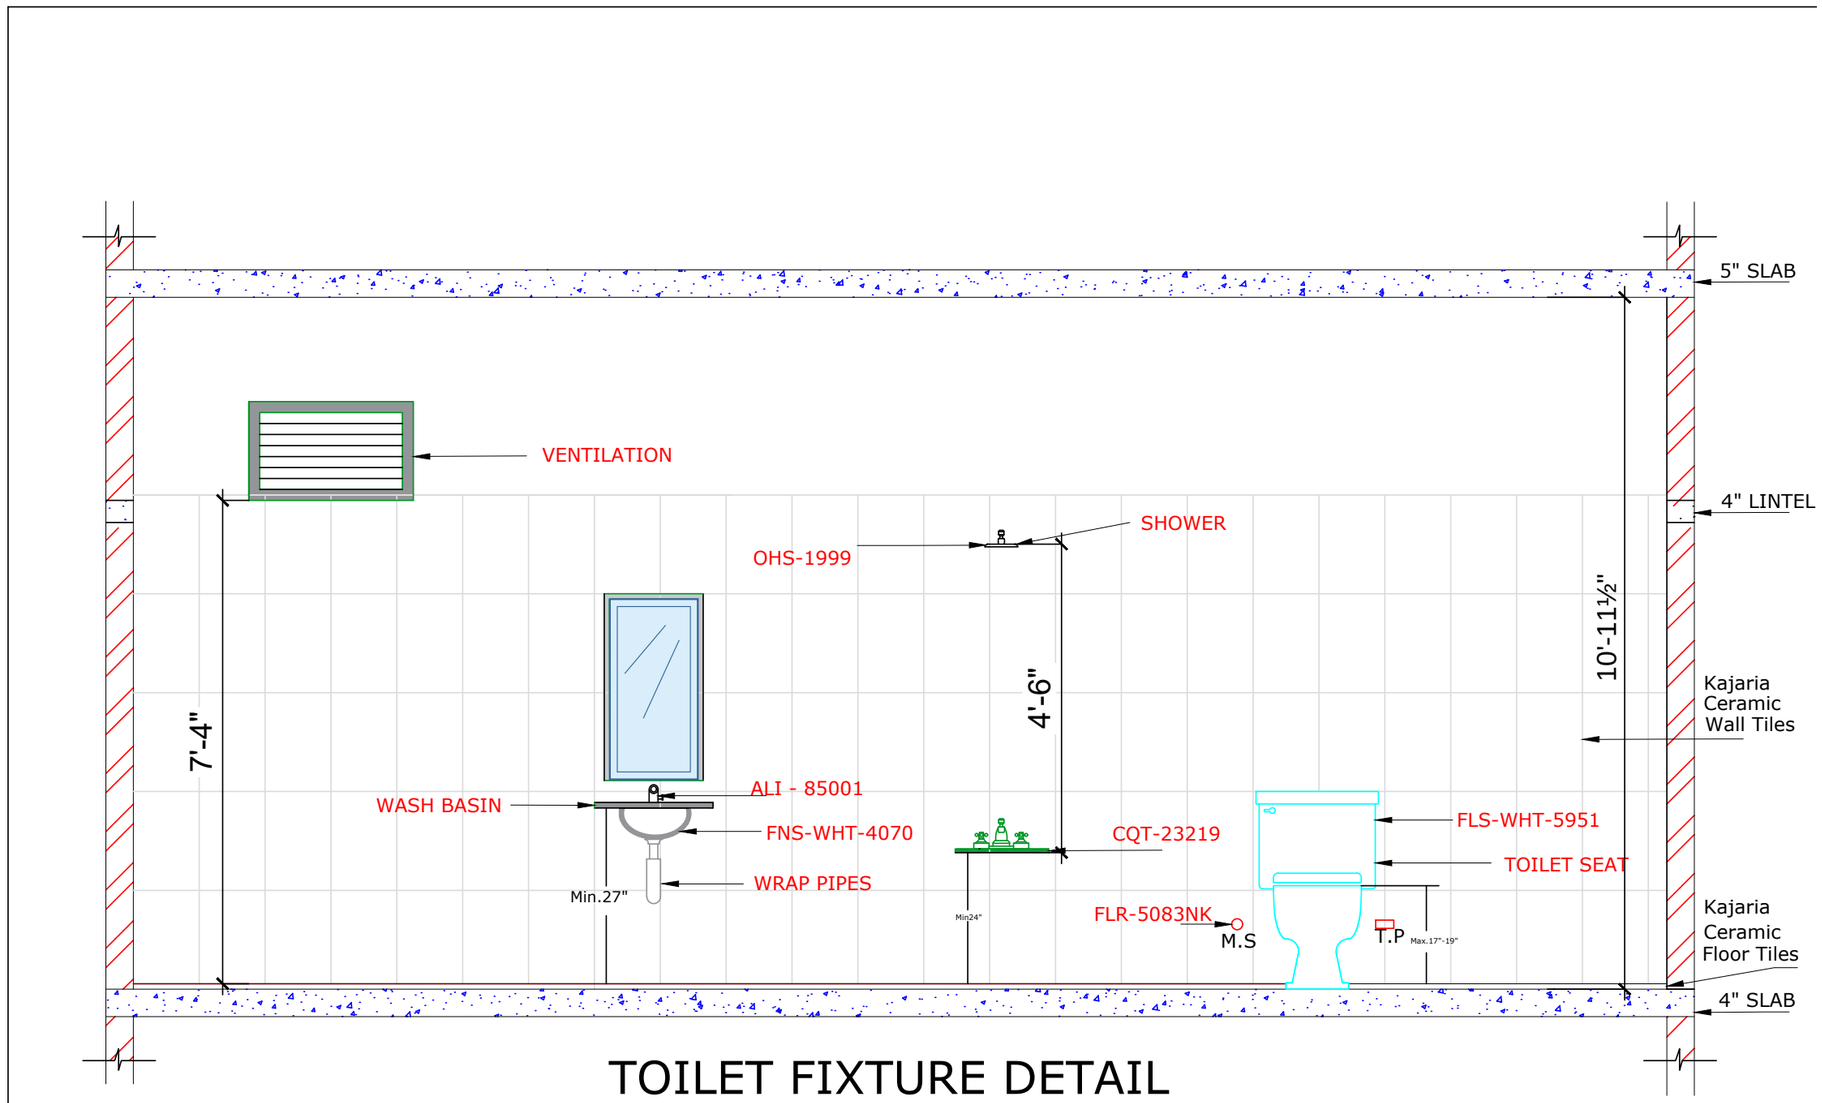

TOILET FIXTURE DETAIL

DESIGN: TOILET FIXTURE DETAIL


NOTE :

THIS IS JUST A GENERAL LAYOUT OF TOILET PROVIDED TO INDICATE STANDARD HEIGHT OF FAUCET.
FLOOR TO SLAB 10'-11-1/2" (11'-4-1/2" INCL. 5" SLAB). VENTILATOR SILL 7'-4".
TOILET FLOOR SUNK 1".

FIXTURE CODES (JAQUAR):
ALI-85001PM ALIVE
CQT-23219 CLARION
FLR-5083NK FLORENTINE
OHS-1999 HYDROLIC
FLS-WHT-5951 FLORENTINE
OPP-1501PM OPAL PRIME
FNS-WHT-4070 RONTE

Client Name: Mr. Sanjay
Project Type: Residential
Date: 21-10-2026


SHEET NO. : W-12

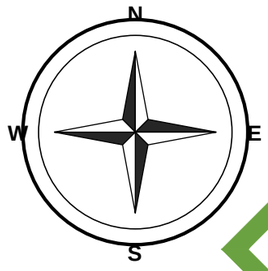

This drawing is the property of makemyhouse.com It may not be used for any purpose other than the owner.
makemyhouse.com does not authorize the reproduction or conveyance of any information contained herein without prior written permission.

GENERAL NOTES
All dimensions in inches | Dimensions to be strictly followed |
Any discrepancy between the architectural/ structural or services drawings must be brought to attention of Architect

makeMyhouse.com
Dream.Design.Dwell

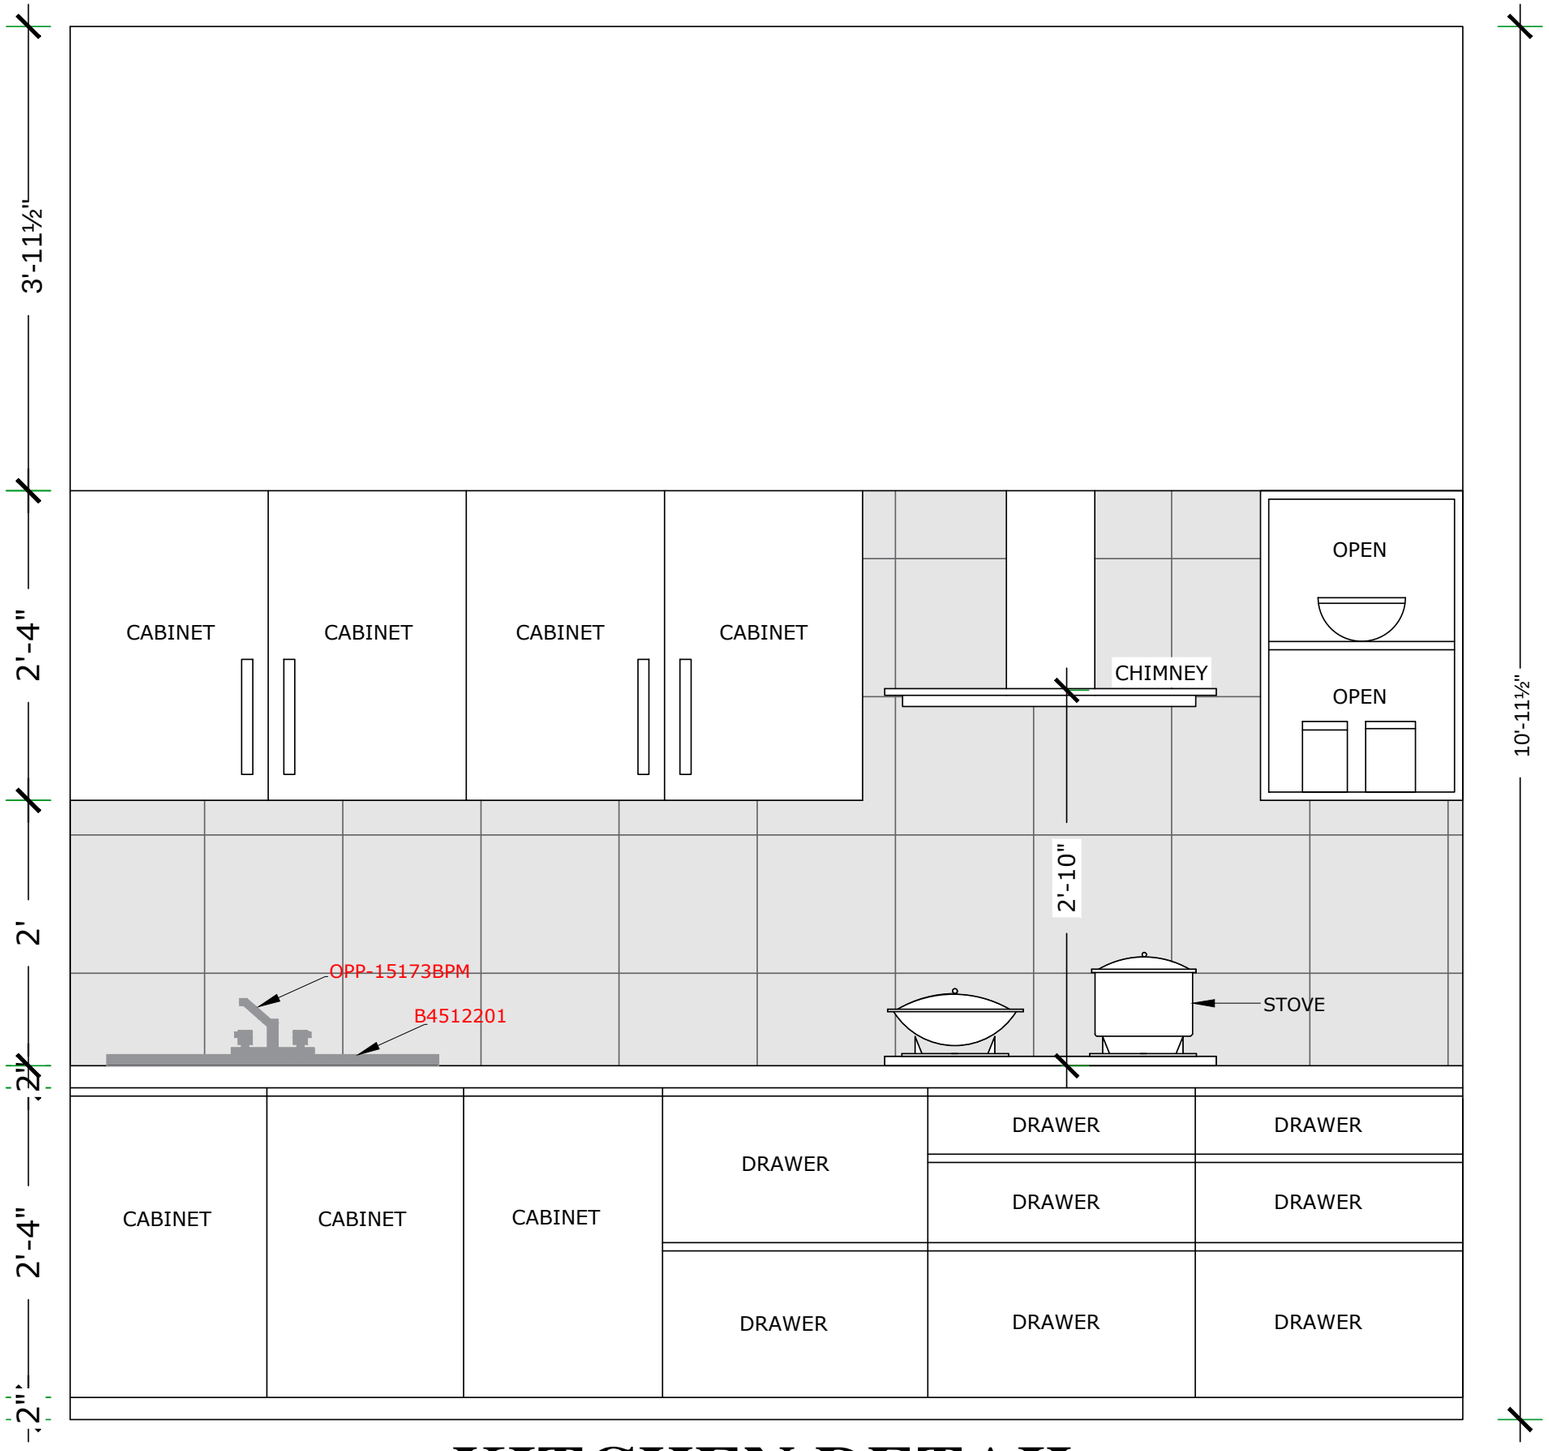

KITCHEN DETAIL

DESIGN: KITCHEN DETAIL

NOTE :

THIS IS JUST A GENERAL LAYOUT OF KITCHEN PROVIDED TO INDICATE STANDARD SIZES OF CABINET AND HEIGHT OF PLATFORM.
PLATFORM TOP 2'-6" (30") FROM FFL INCL. 2" GRANITE; MIN. 2'-6" CLEAR FOR GAS CYLINDER.
FLOOR TO SLAB 10'-11-1/2" (11'-4-1/2" INCL. 5" SLAB); TOP SPACE ABOVE CABINET 3'-11-1/2".

Client Name: Mr. Sanjay
Project Type: Residential
Date: 21-10-2026

SHEET NO. : W-13

This drawing is the property of makemyhouse.com It may not be used for any purpose other than the owner.
makemyhouse.com does not authorize the reproduction or conveyance of any information contained herein without prior written permission.

GENERAL NOTES
All dimensions in inches | Dimensions to be strictly followed |
Any discrepancy between the architectural/ structural or services drawings must be brought to attention of Architect

makeMyhouse.com
Dream.Design.Dwell